D-001

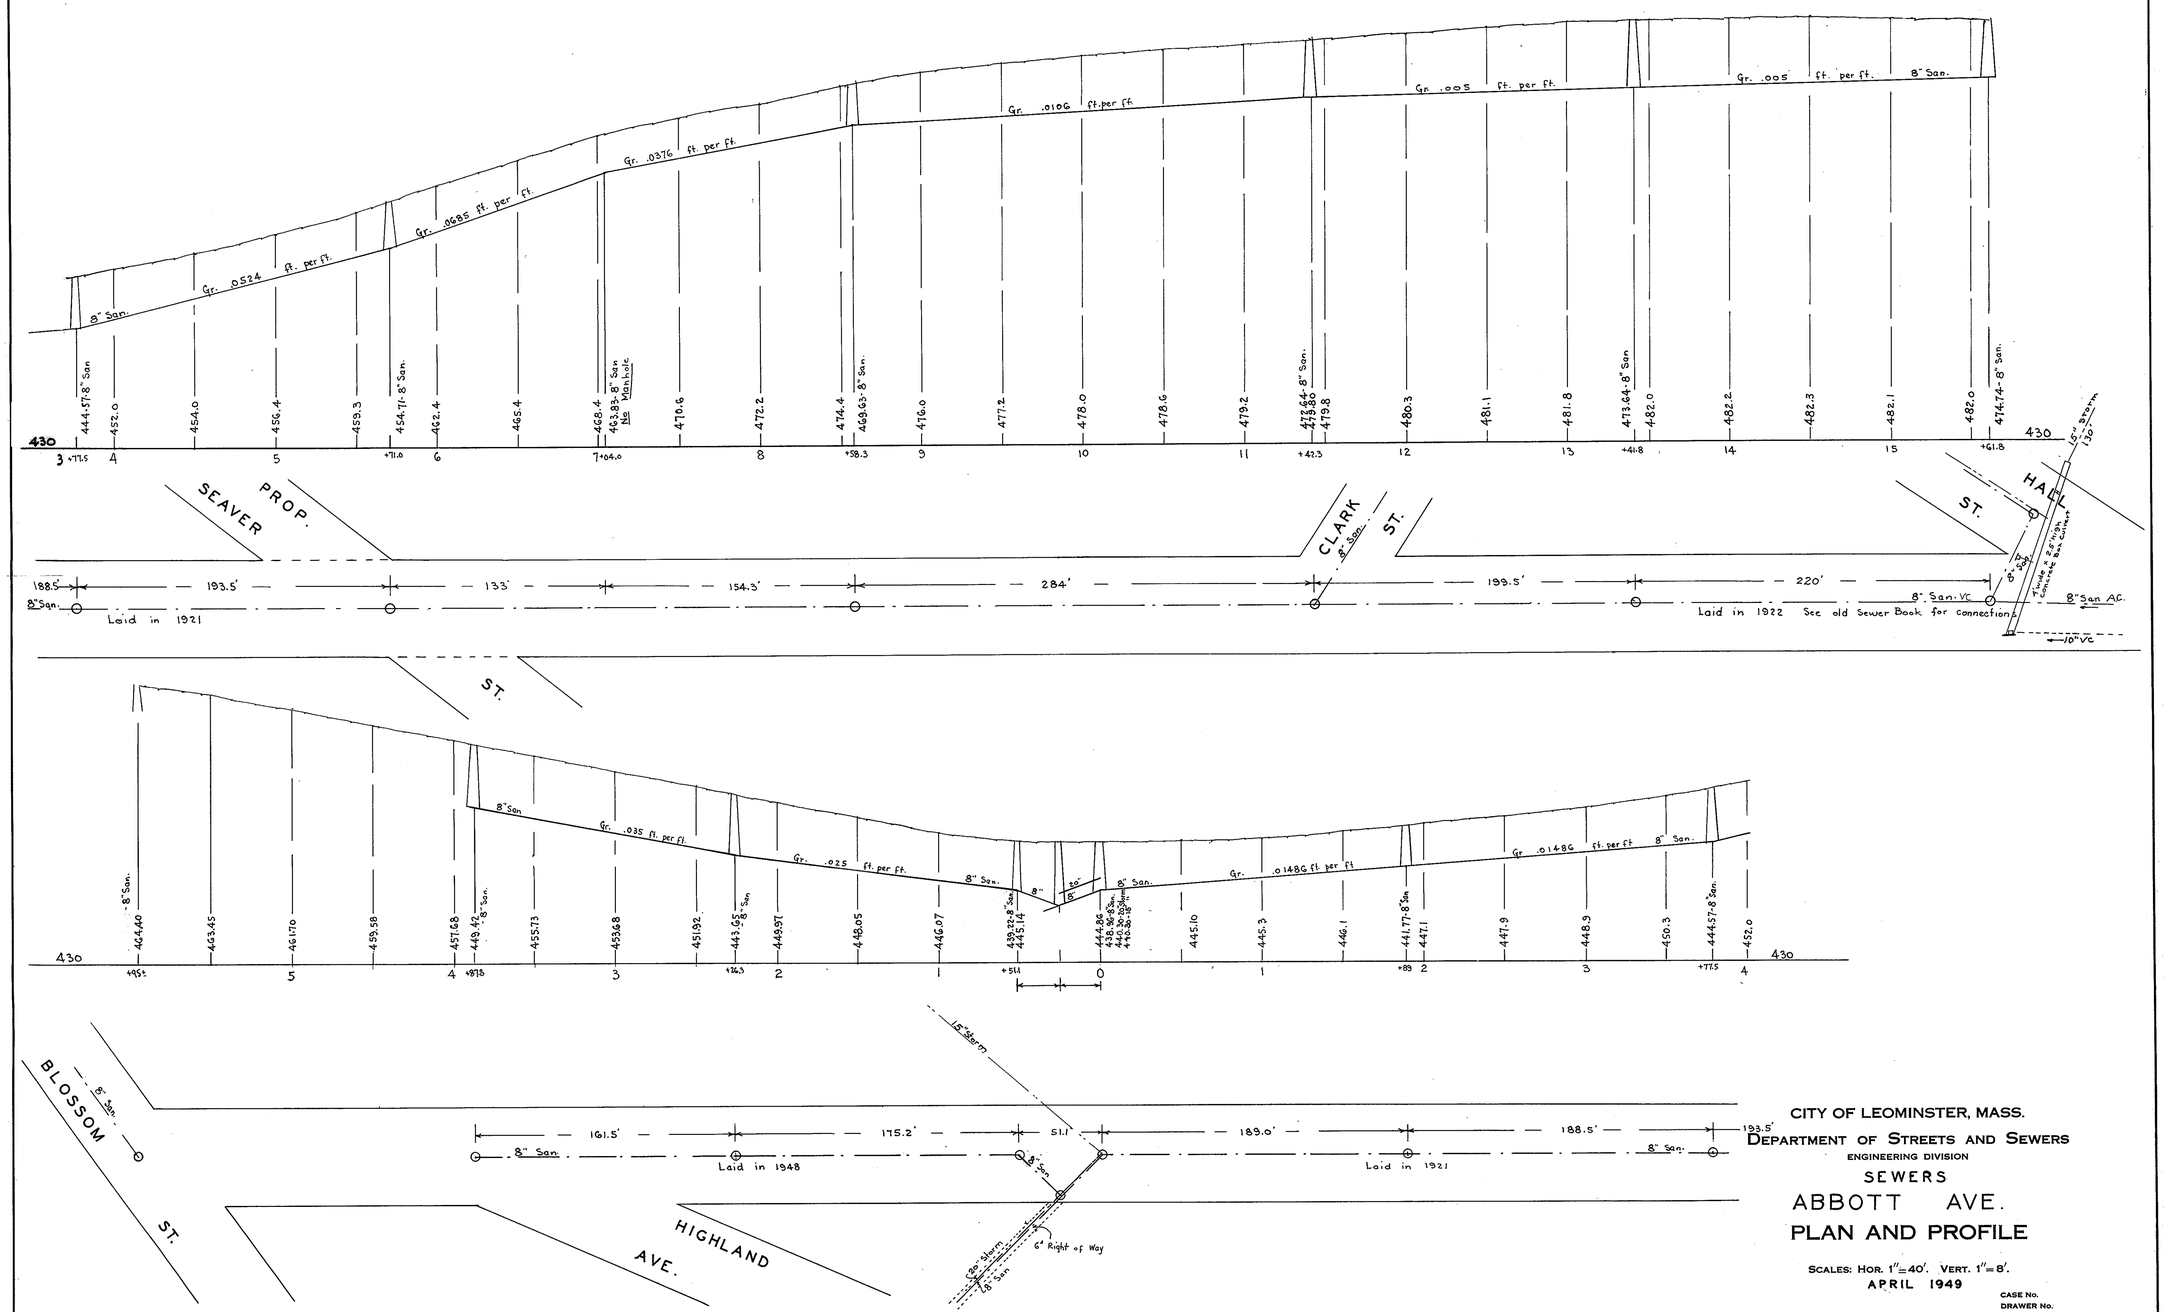

CITY OF LEOMINSTER, MASS.

DEPARTMENT OF STREETS AND SEWERS

ENGINEERING DIVISION

SEWERS

ABBOTT AVE.

PLAN AND PROFILE

SCALES: HOR. 1"=40'. VERT. 1"=8'.

APRIL 1949

CASE No.
DRAWER No.
ACCES No.

F.B. 205 - 84 to 89

D-1