D-006

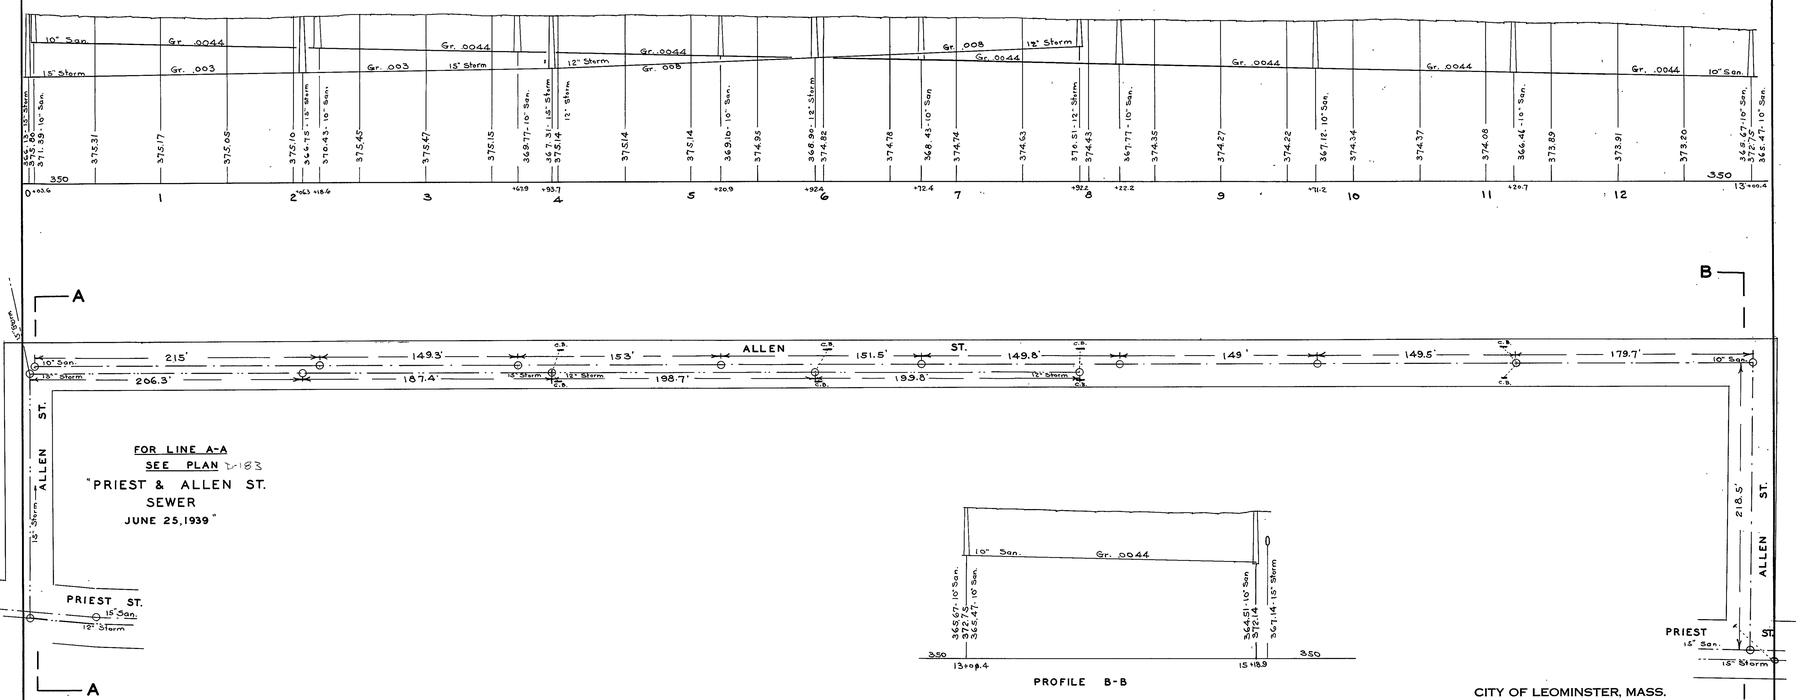

CITY OF LEOMINSTER, MASS.
DEPARTMENT OF STREETS AND SEWERS
ENGINEERING DIVISION
SEWERS
ALLEN STREET
PLAN AND PROFILE

SCALES: HOR. 1" = 40'. VERT. 1" = 8'.
APR. 10, 1939
SANITARY SEWER - LAID - 1906 CASE NO.
STORM SEWER - LAID - 1935 DRAWER NO. ACCES NO.

F.B. 168-75-77
173-121
Plans 3963
4031
Sewer Book #22

D-6