D-008

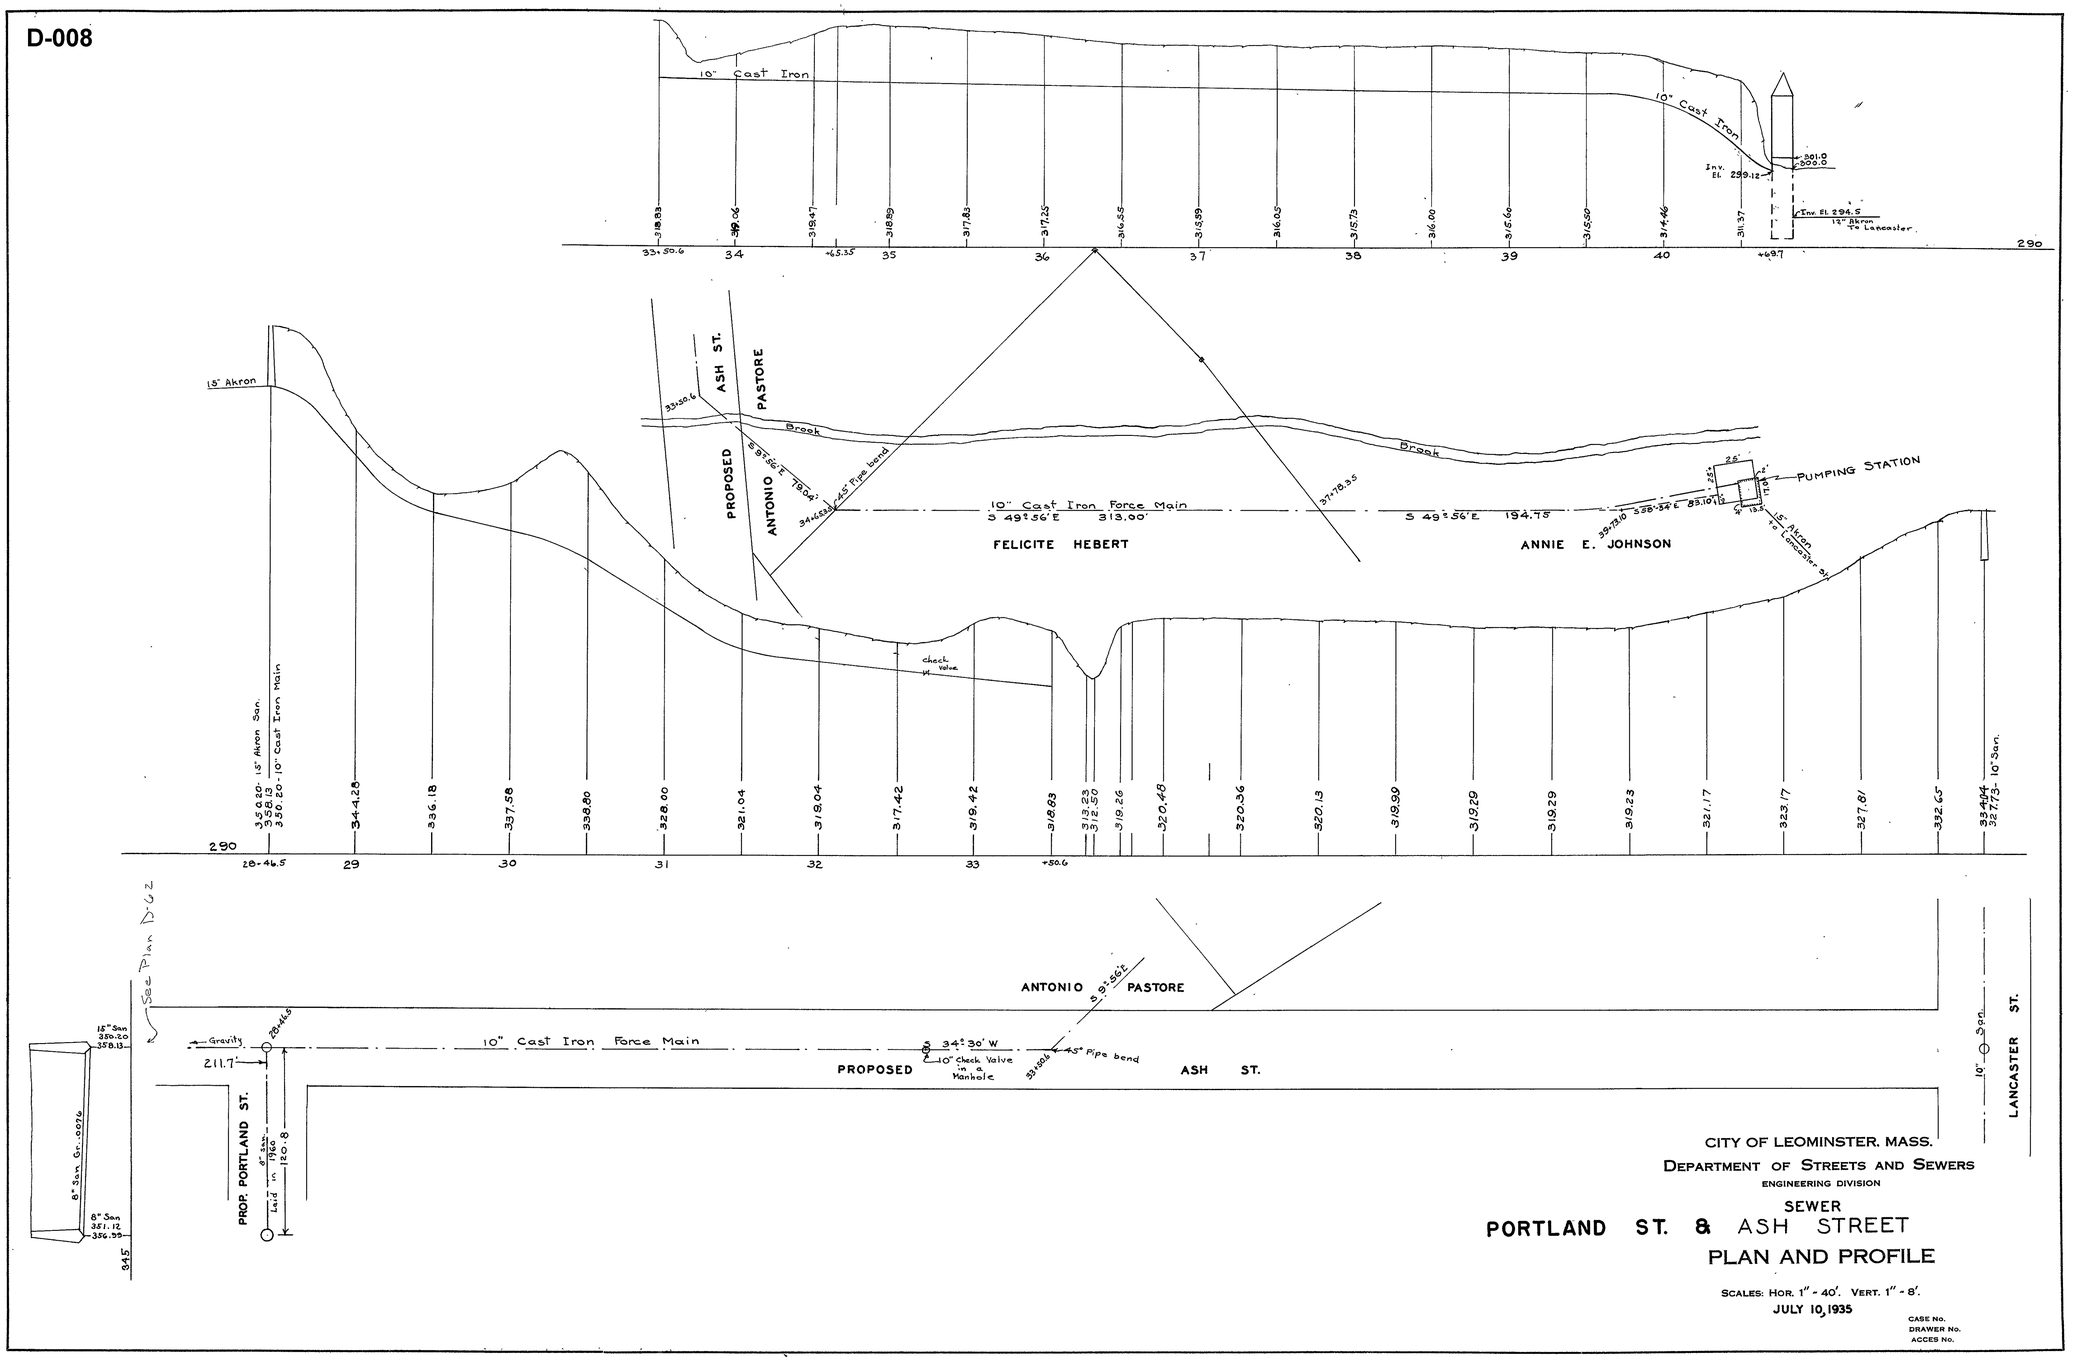

CITY OF LEOMINSTER. MASS.
DEPARTMENT OF STREETS AND SEWERS
ENGINEERING DIVISION
SEWER
PORTLAND ST. & ASH STREET
PLAN AND PROFILE
SCALES: HOR. 1" - 40'. VERT. 1" - 8'.
JULY 10, 1935
CASE No.
DRAWER No.
ACCES No.

D-8