D-010

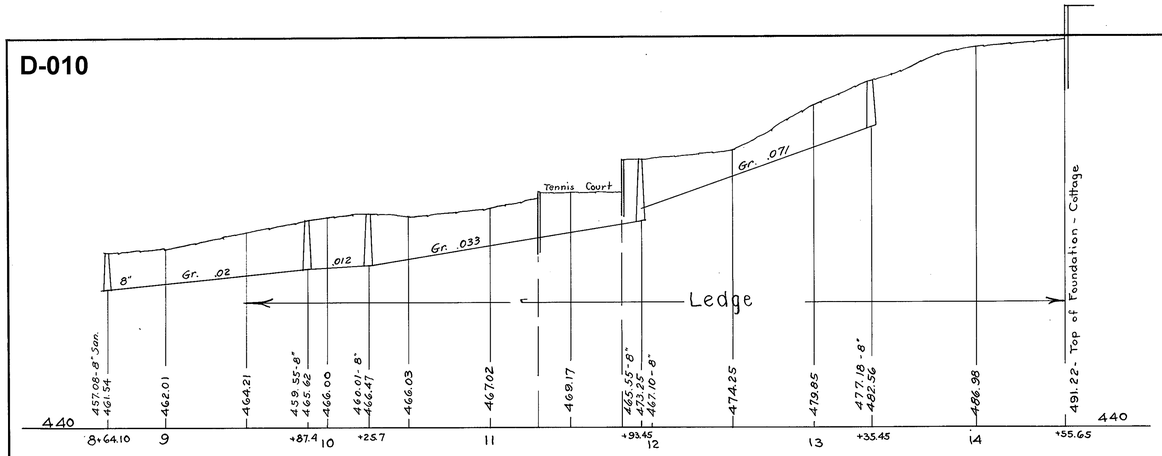

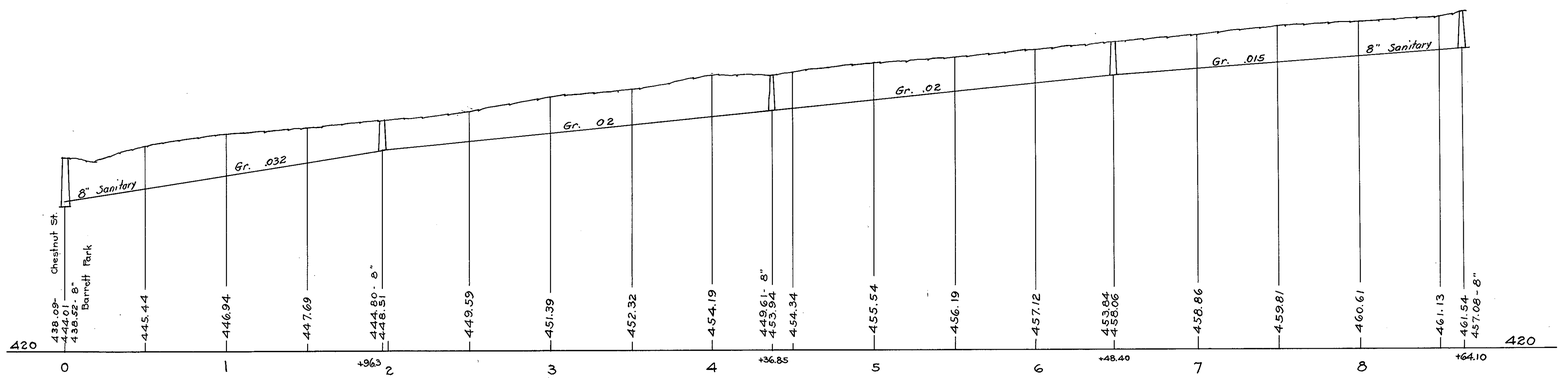

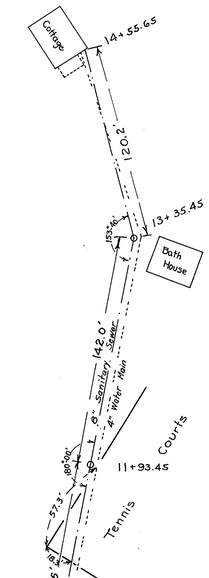

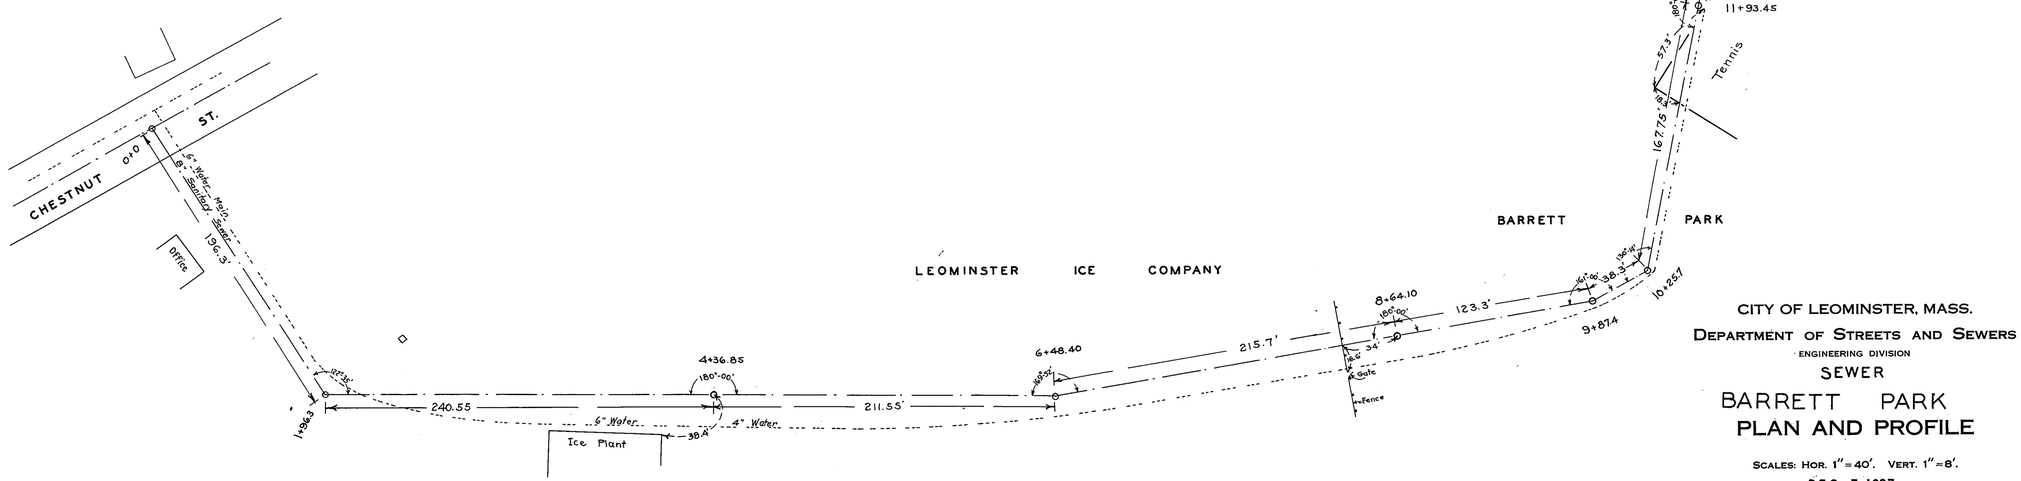

CITY OF LEOMINSTER, MASS.

DEPARTMENT OF STREETS AND SEWERS

ENGINEERING DIVISION

SEWER

BARRETT PARK

PLAN AND PROFILE

SCALES: HOR. 1"=40'. VERT. 1"=8'.

DEC. 7, 1937

CASE No.
DRAWER No.
ACCES No.

D-10