D-012

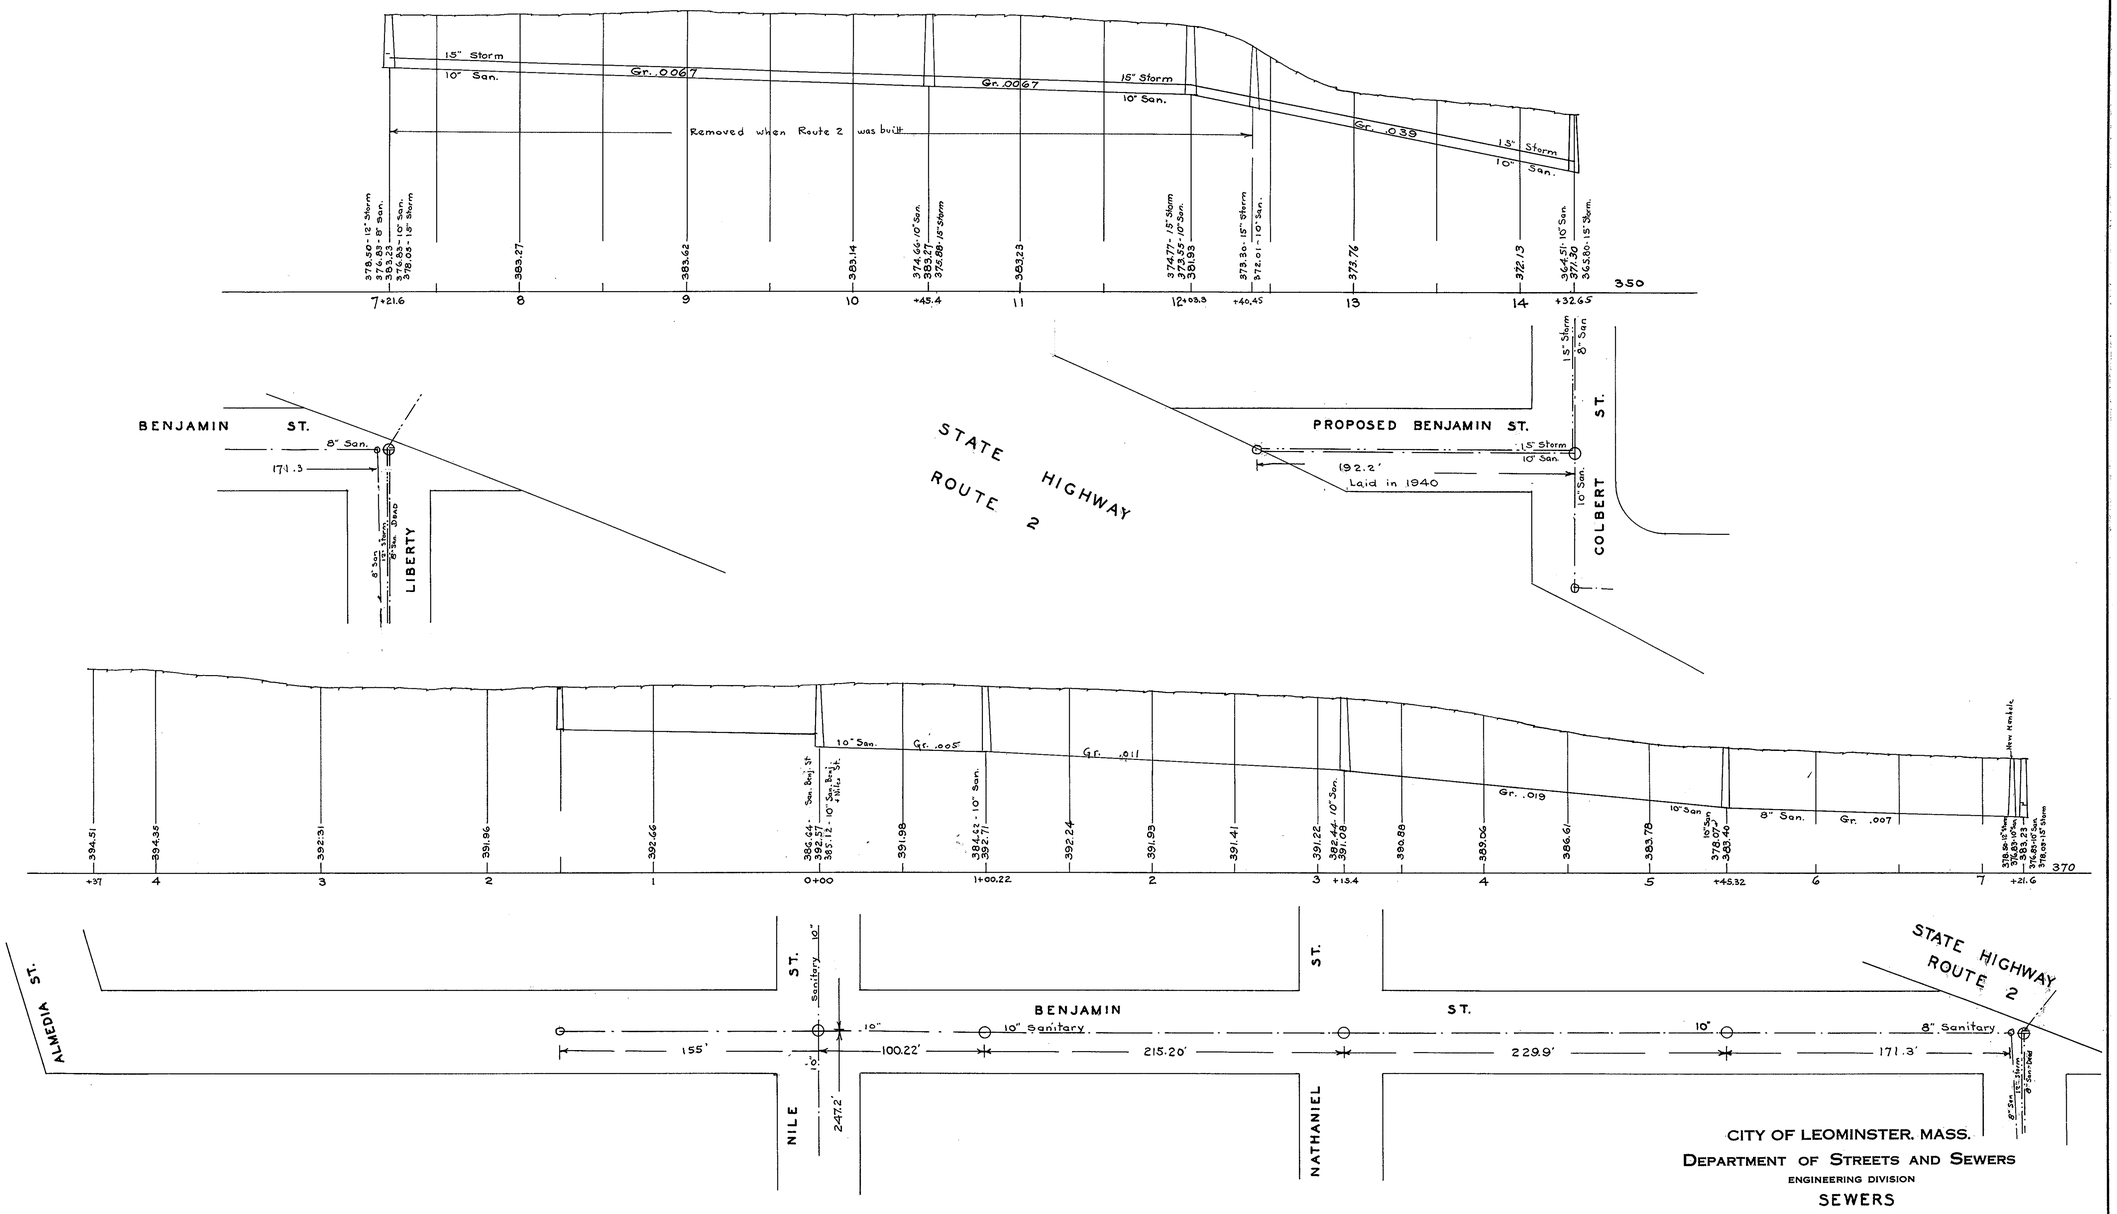

CITY OF LEOMINSTER. MASS.
DEPARTMENT OF STREETS AND SEWERS
ENGINEERING DIVISION
SEWERS

BENJAMIN ST.
PLAN AND PROFILE

SCALES: HOR. 1" - 40'. VERT. 1" - 8'.

CASE No.
DRAWER No.
ACCES No.

D-12