D-015

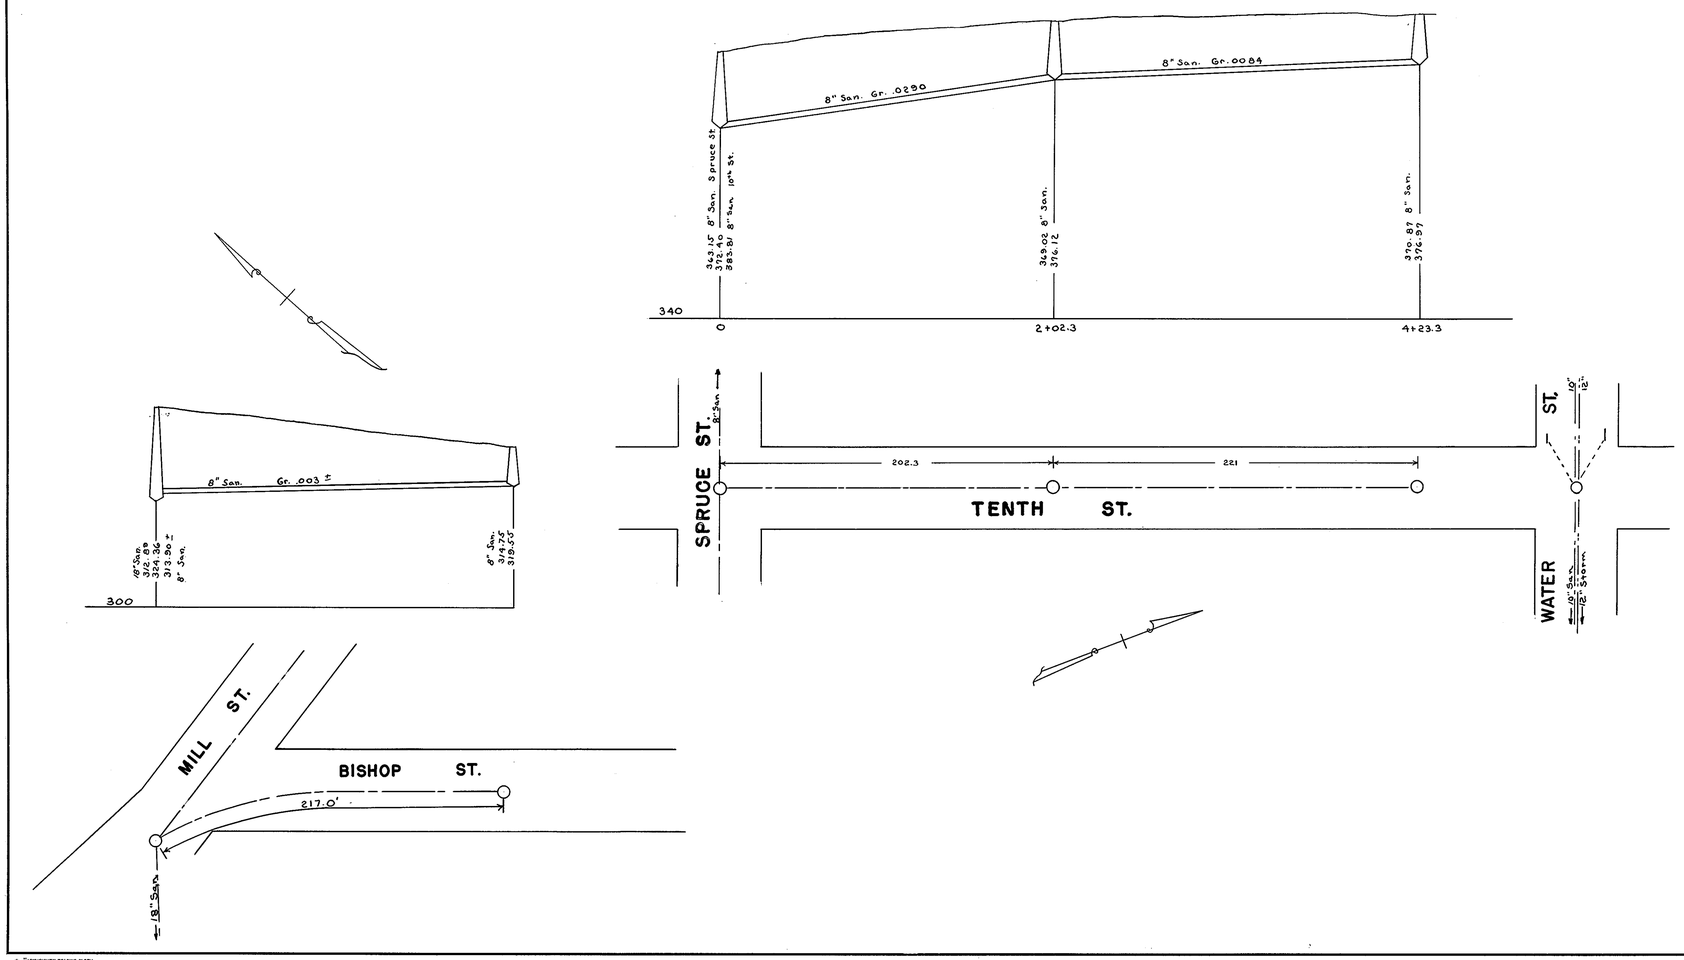

CITY OF LEOMINSTER, MASS.

DEPARTMENT OF STREETS AND SEWERS

ENGINEERING DIVISION

SEWER

BISHOP ST.

TENTH ST.

PLAN AND PROFILE

SCALES: HOR. 1" = 40'. VERT. 1" = 8'.

CASE No.
DRAWER No.
ACCES No.

13 245/0

* "ARCHRIGHT" TRACING CLOTH
B. L. M. INC. 2000

D-15