D-023

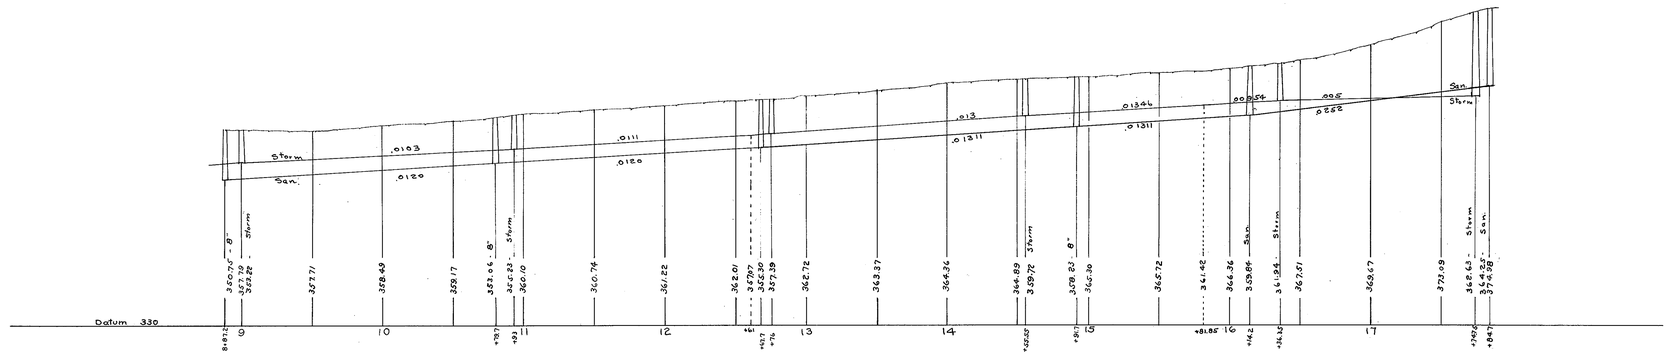

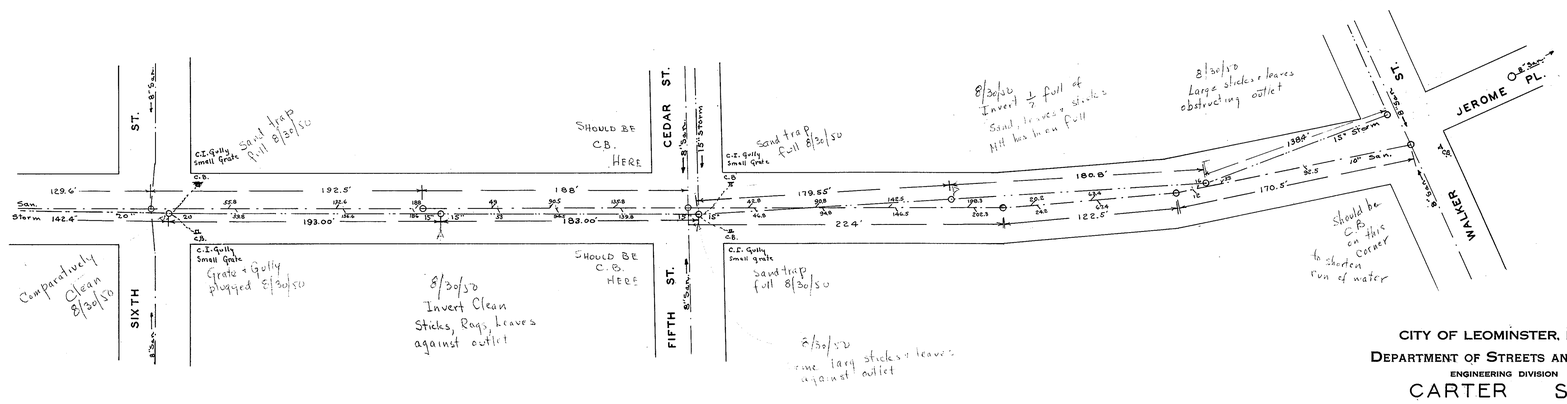

CITY OF LEOMINSTER, MASS.

DEPARTMENT OF STREETS AND SEWERS

ENGINEERING DIVISION

CARTER ST.

SANITARY & STORM SEWERS

PLAN AND PROFILE

SCALES: HOR. 1"=40'. VERT. 1"=8'.

JAN. 27 1932

CASE No.

DRAWER No.

ACCES No.