D-025

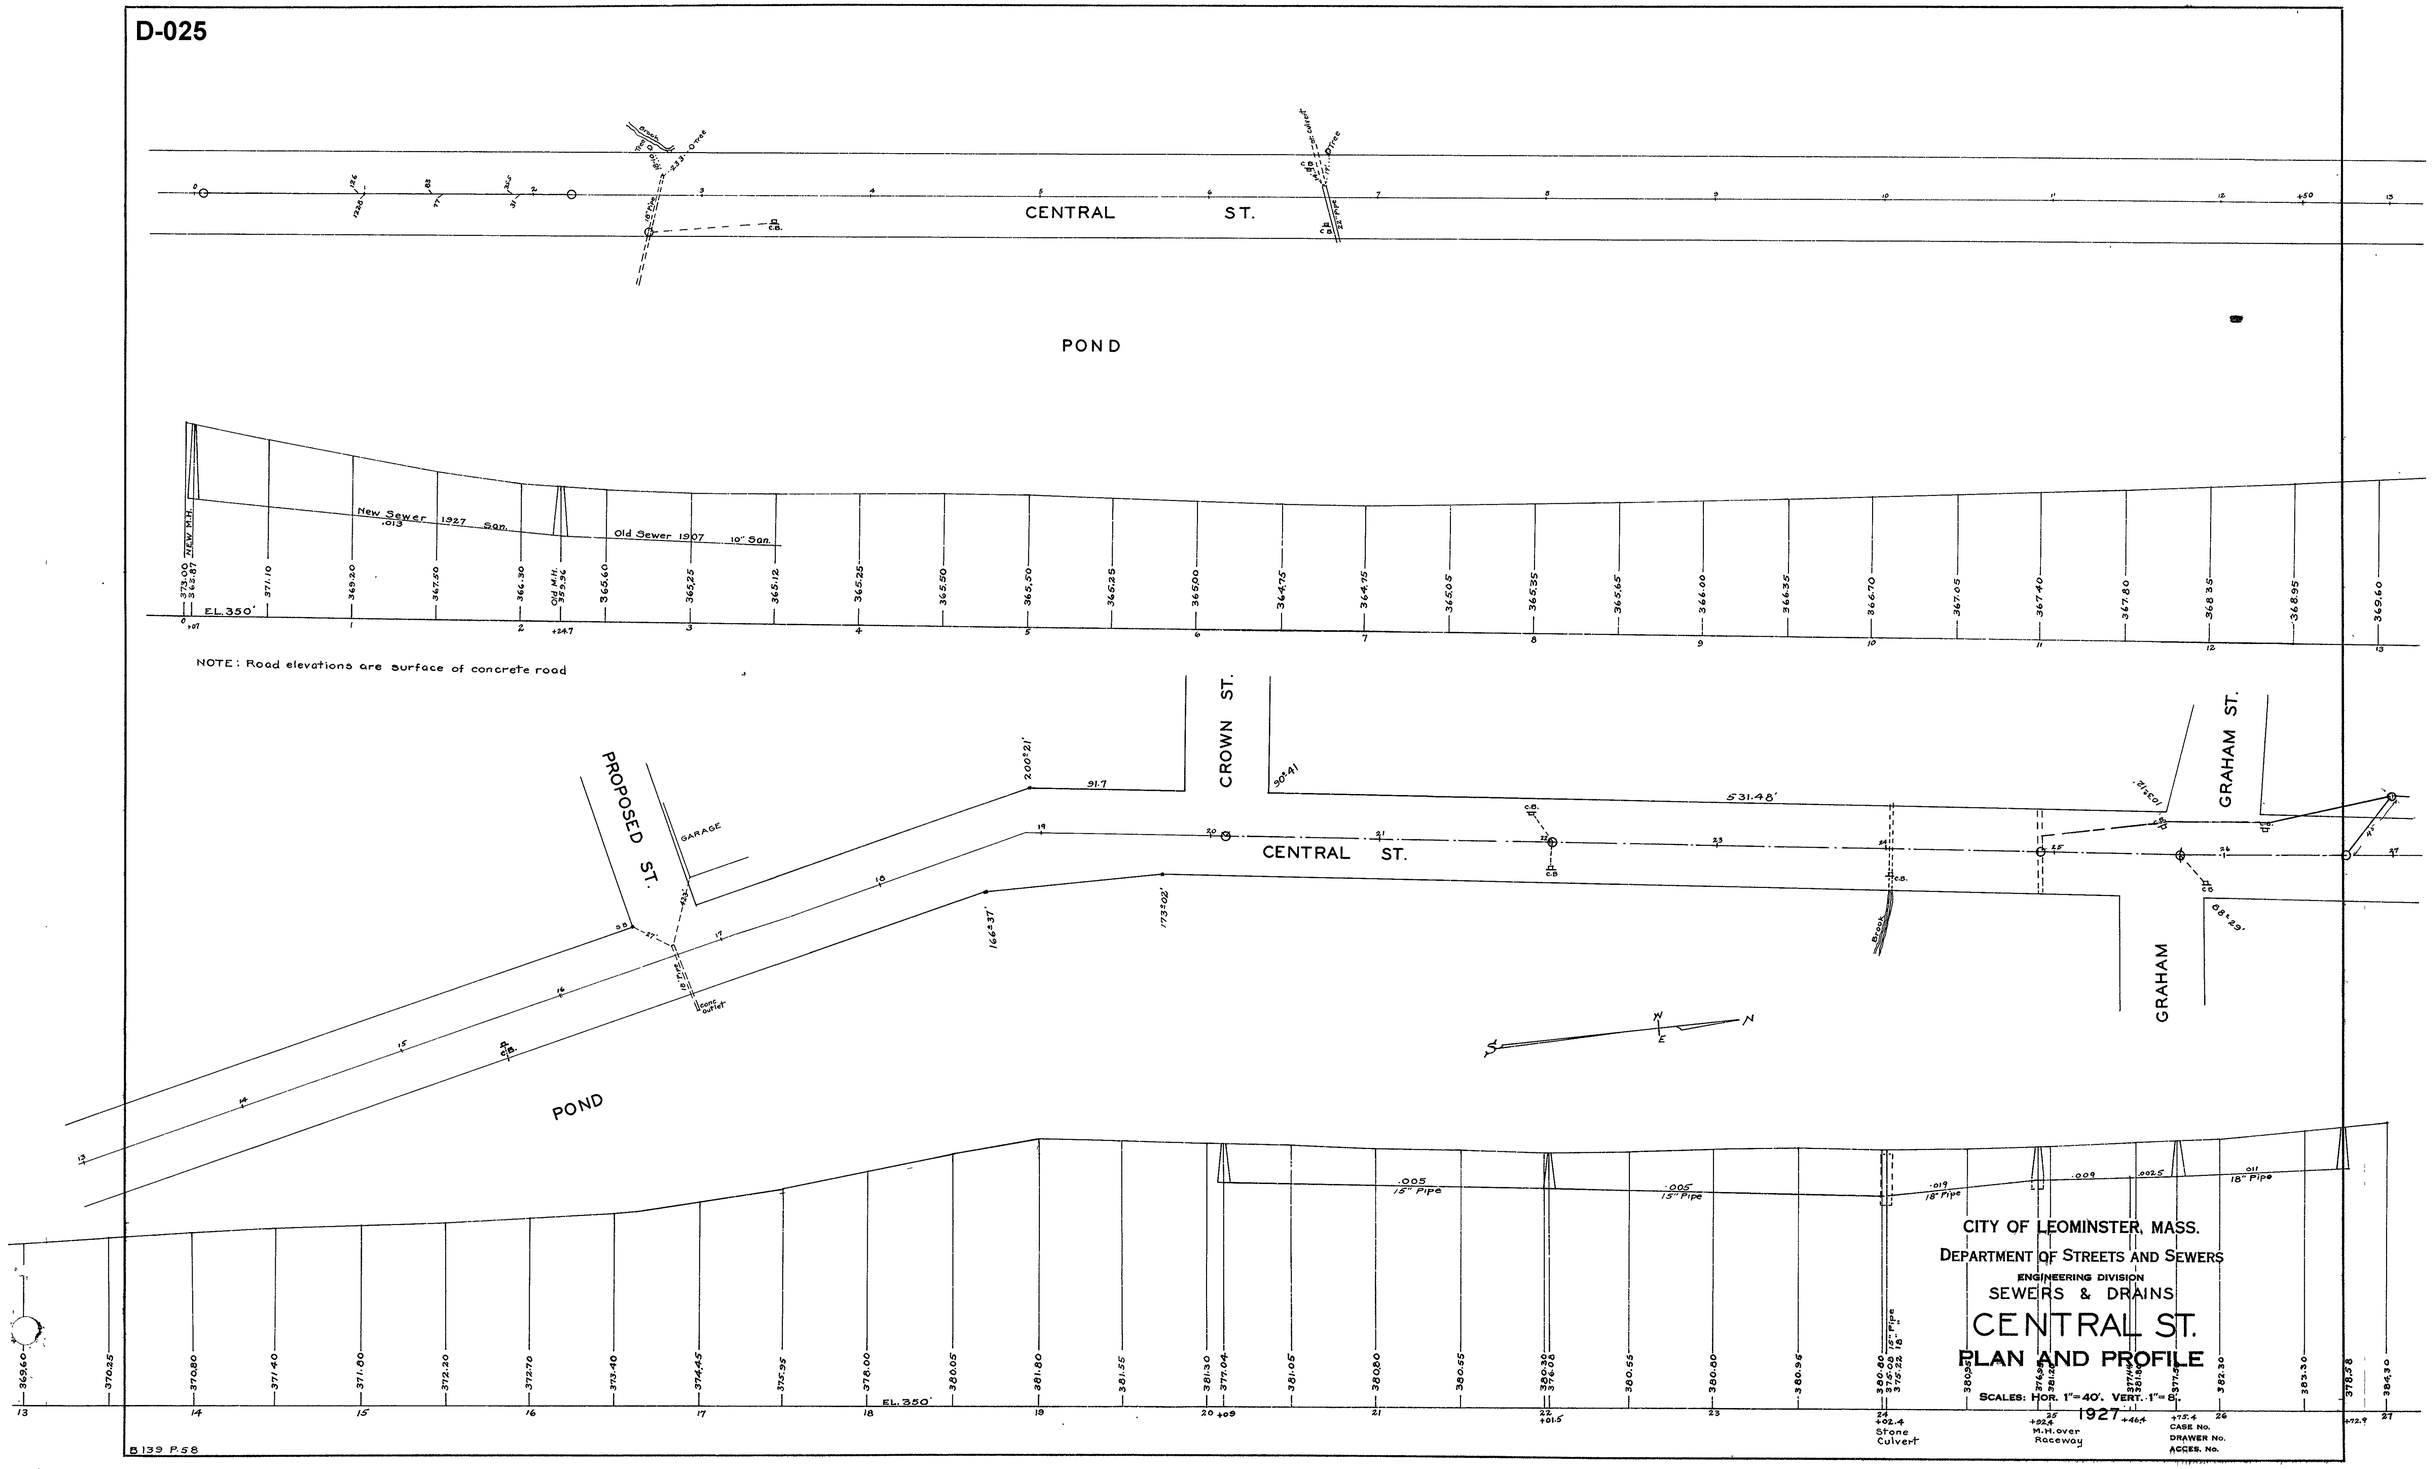
CENTRAL ST.
POND
New Sewer 1927 San.
Old Sewer 1907 10" San.
EL. 350'
NOTE: Road elevations are surface of concrete road
PROPOSED ST.
GARAGE
CROWN ST.
CENTRAL ST.
GRAHAM ST.
GRAHAM
POND
.005 15" Pipe
.005 15" Pipe
.019 18" Pipe
.011 18" Pipe
EL. 350'
Stone Culvert
M.H. over Roceway
CITY OF LEOMINSTER, MASS.
DEPARTMENT OF STREETS AND SEWERS
ENGINEERING DIVISION
SEWERS & DRAINS
CENTRAL ST.
PLAN AND PROFILE
SCALES: HOR. 1"=40'. VERT. 1"=5'.
1927
CASE No.
DRAWER No.
ACCES. No.
B 139 P. 58

D-25