D-028

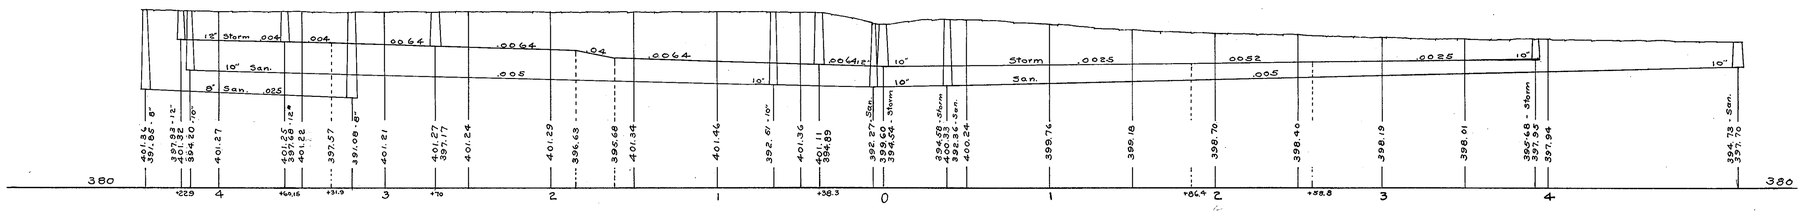

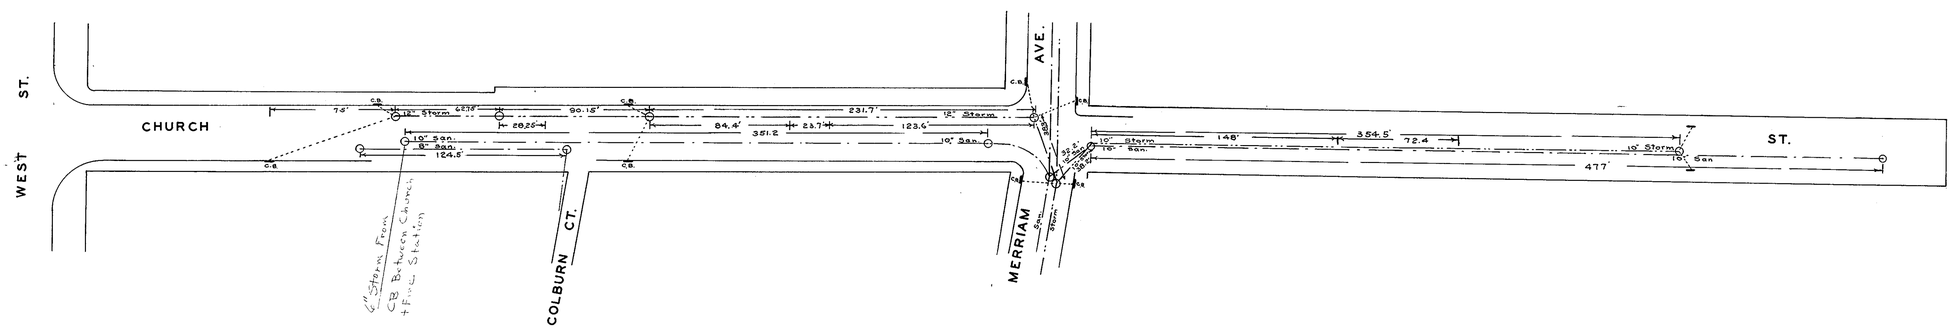

CITY OF LEOMINSTER, MASS.

DEPARTMENT OF STREETS AND SEWERS

ENGINEERING DIVISION

SEWERS

CHURCH ST.

PLAN AND PROFILE

SCALES: HOR. 1"=40'. VERT. 1"=8'.

APR. 15, 1932

CASE No.
DRAWER No.
ACCES No.

D-28