D-048

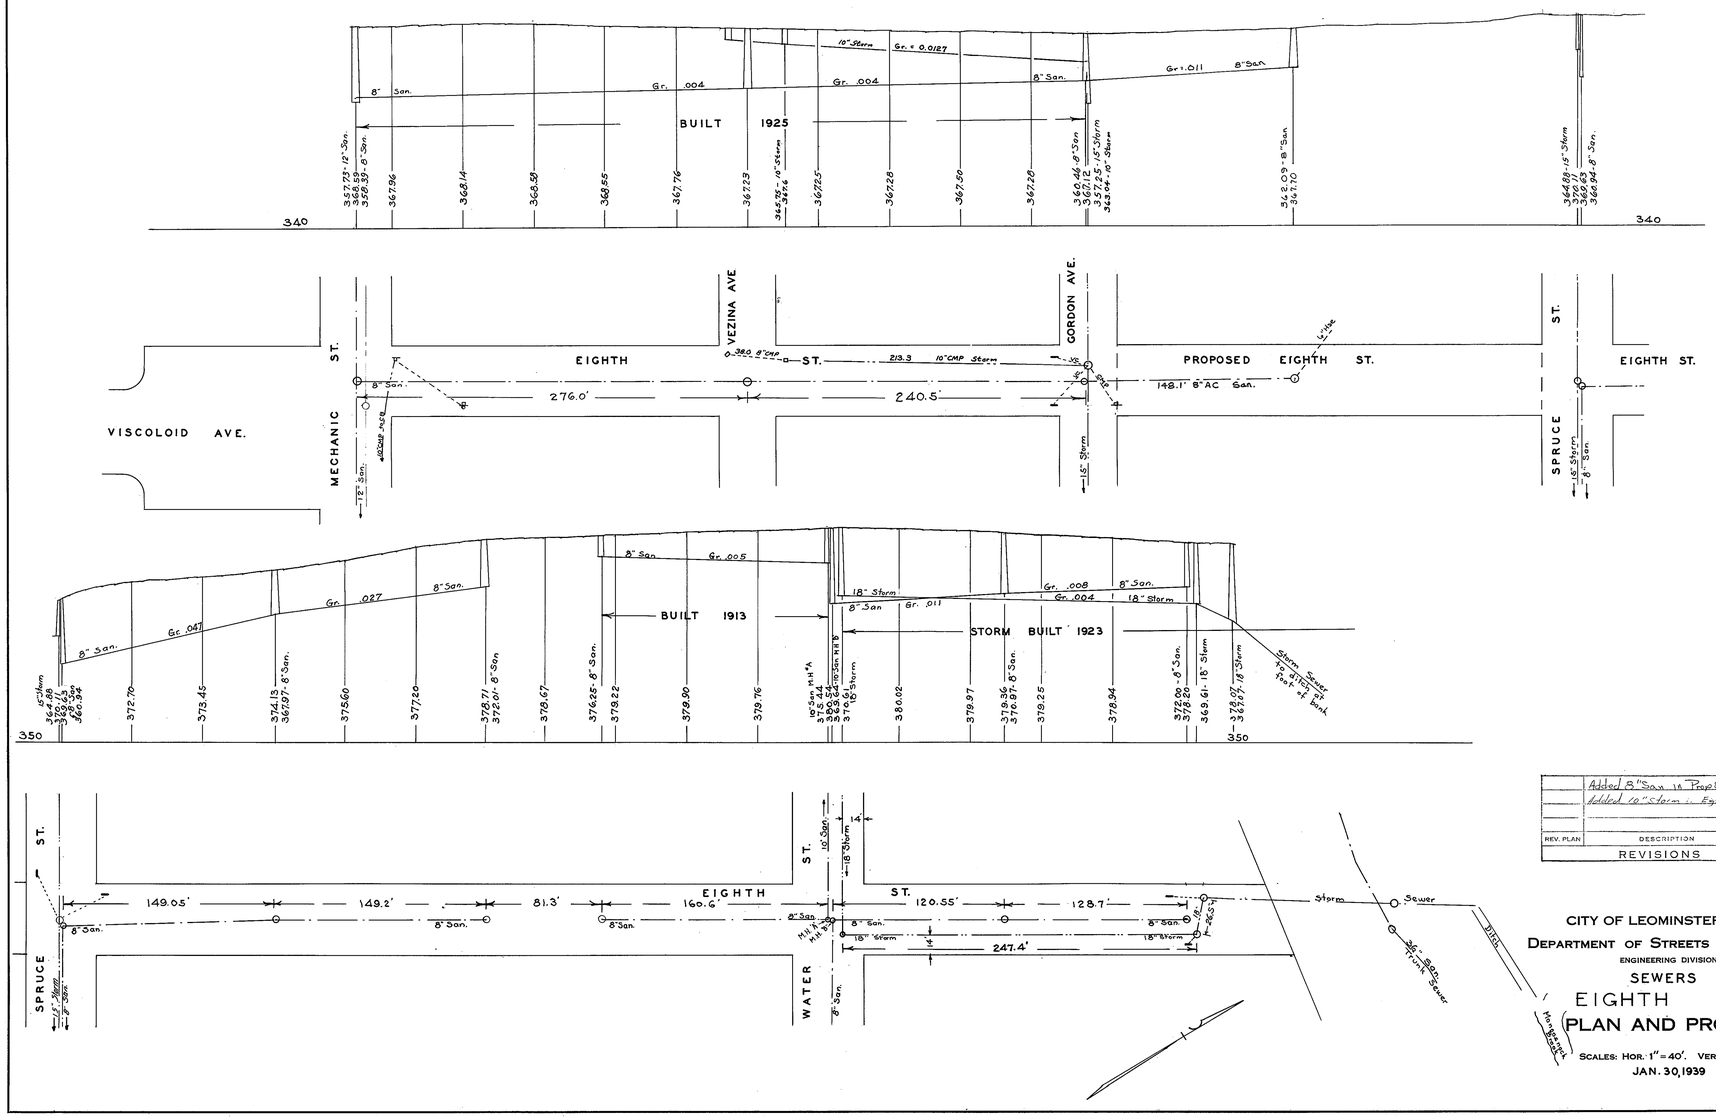

REV. PLAN	DESCRIPTION	DATE
	Added 8" San. in Prop. 8th St	1/27
	Added 10" Storm in Eighth St.	1/27

REVISIONS

CITY OF LEOMINSTER, MASS.
DEPARTMENT OF STREETS AND SEWERS
ENGINEERING DIVISION
SEWERS
EIGHTH ST.
PLAN AND PROFILE
SCALES: HOR. 1" = 40'. VERT. 1" = 8'.
JAN. 30, 1939

CASE No.
DRAWER No.
ACCES No.

D-48