D-050

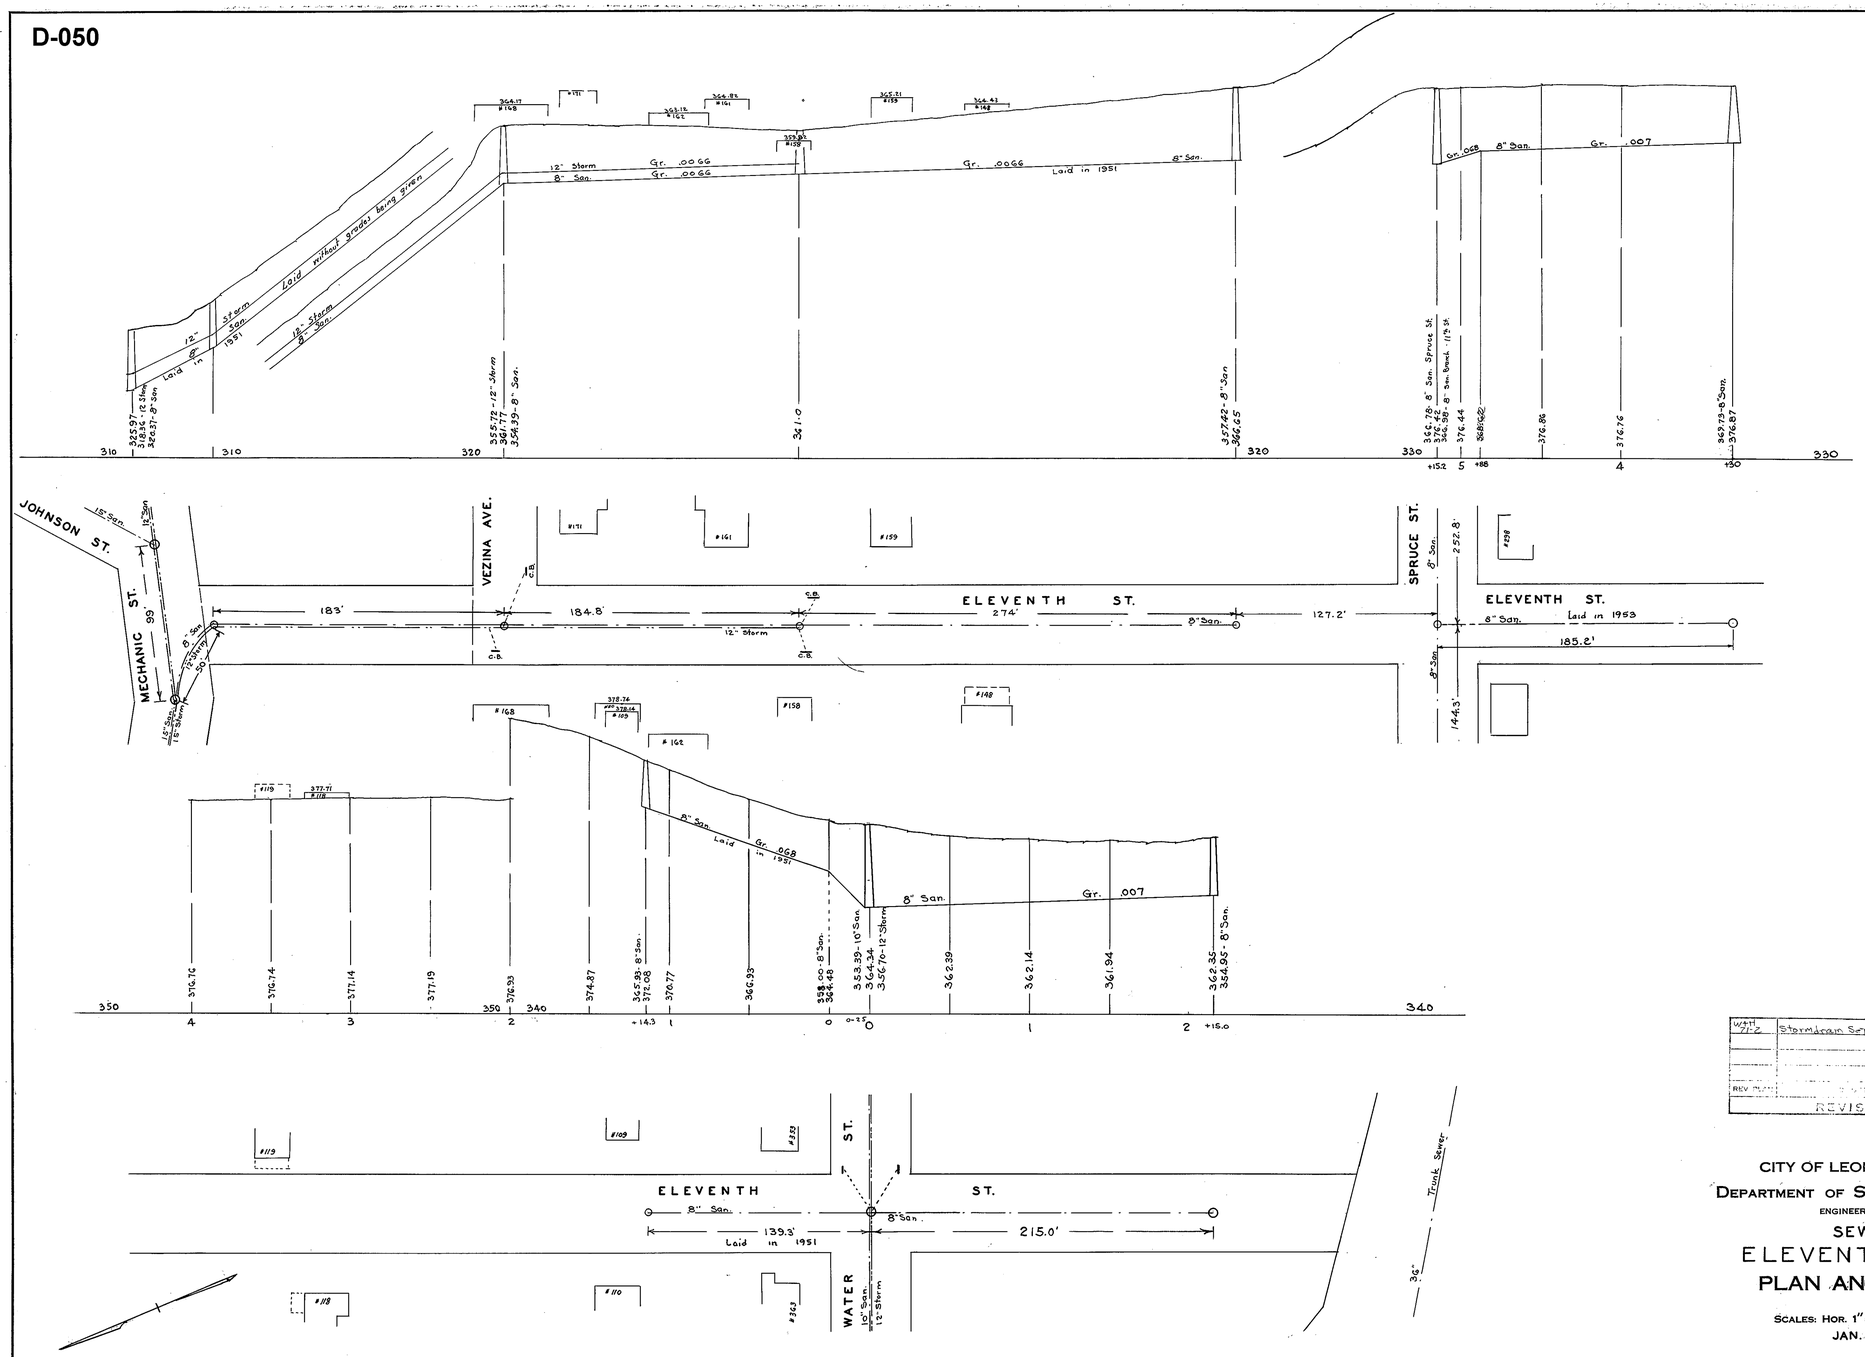

WATER 212	Stormdrain Separation in Mechanic St	
REV. NO.	DESCRIPTION	DATE
REVISIONS		

CITY OF LEOMINSTER, MASS.

DEPARTMENT OF STREETS AND SEWERS

ENGINEERING DIVISION

SEWERS

ELEVENTH STREET

PLAN AND PROFILE

SCALES: HOR. 1" = 40'. VERT. 1" = 8'.

JAN. 30, 1939

CASE No.
DRAWER No.
ACCESS No.

D-50