D-054

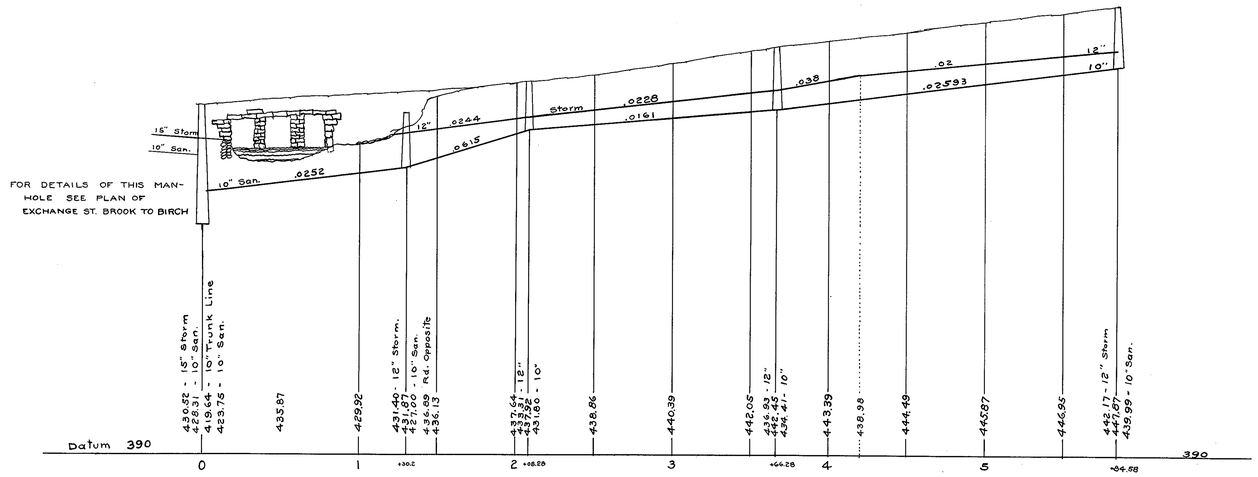

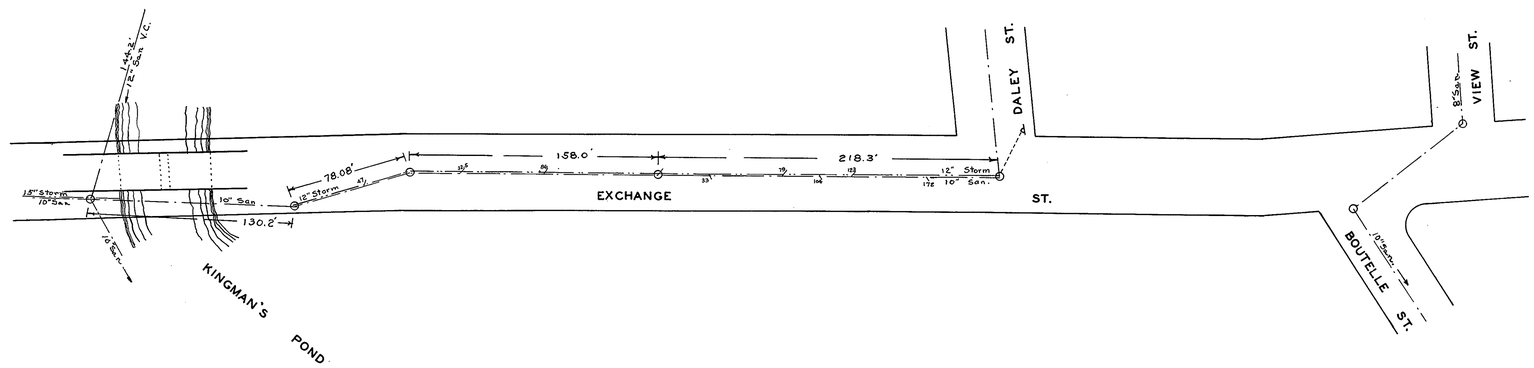

CITY OF LEOMINSTER, MASS.

DEPARTMENT OF STREETS AND SEWERS

ENGINEERING DIVISION

SEWERS

EXCHANGE ST.

PLAN AND PROFILE

SCALES: HOR. 1"=40'. VERT. 1"=8'.

MAR. 23, 1932

CASE No.
DRAWER No.
ACCES No.

D-54