D-056

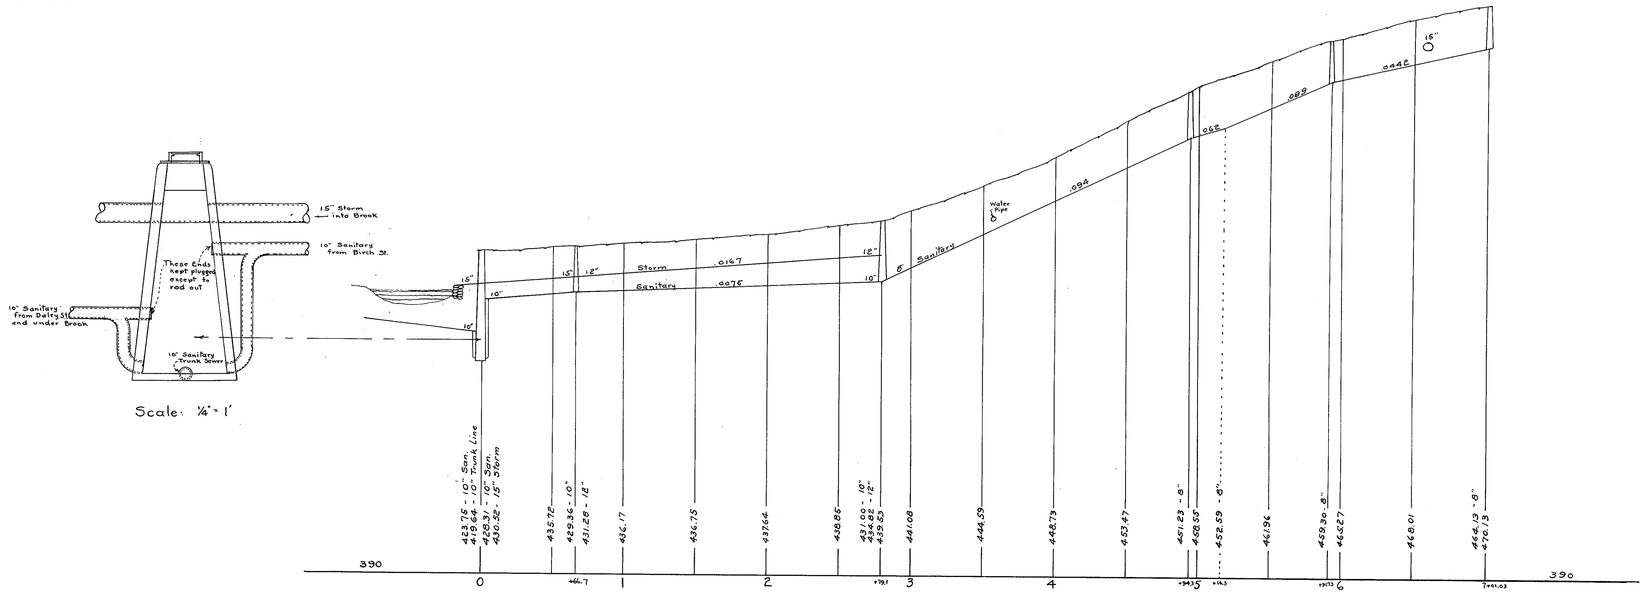

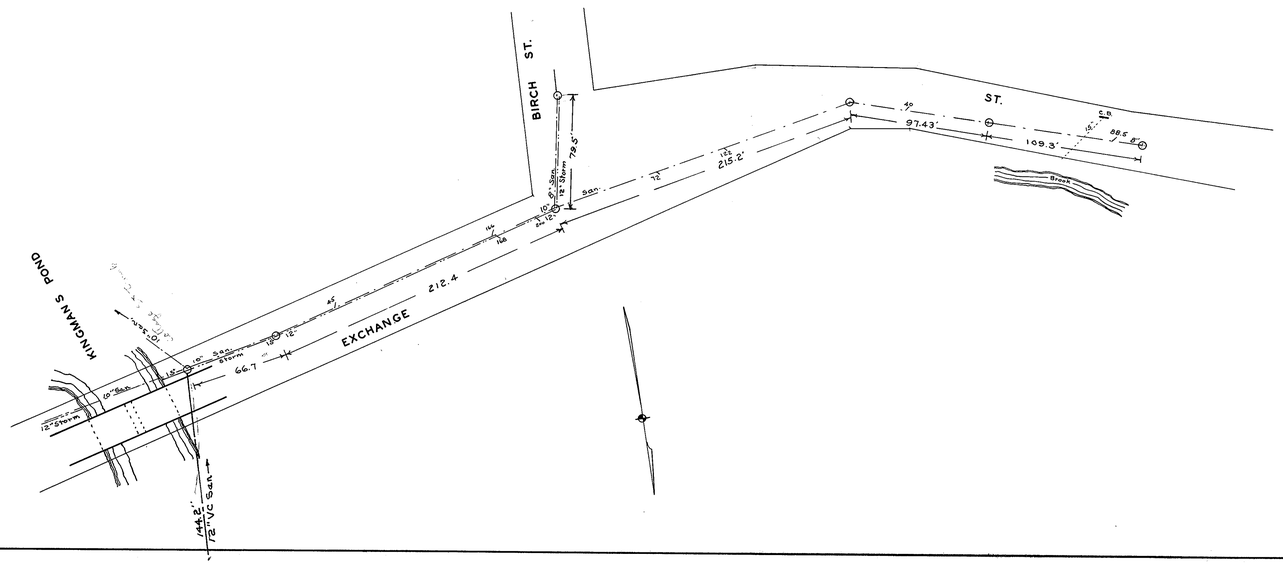

CITY OF LEOMINSTER, MASS.
DEPARTMENT OF STREETS AND SEWERS
ENGINEERING DIVISION
SEWERS
EXCHANGE ST.
PLAN AND PROFILE

SCALES: HOR. 1"=40'. VERT. 1"=8'.
MAR. 4, 1932

CASE No.
DRAWER No.
ACCES No.

D-56