D-064

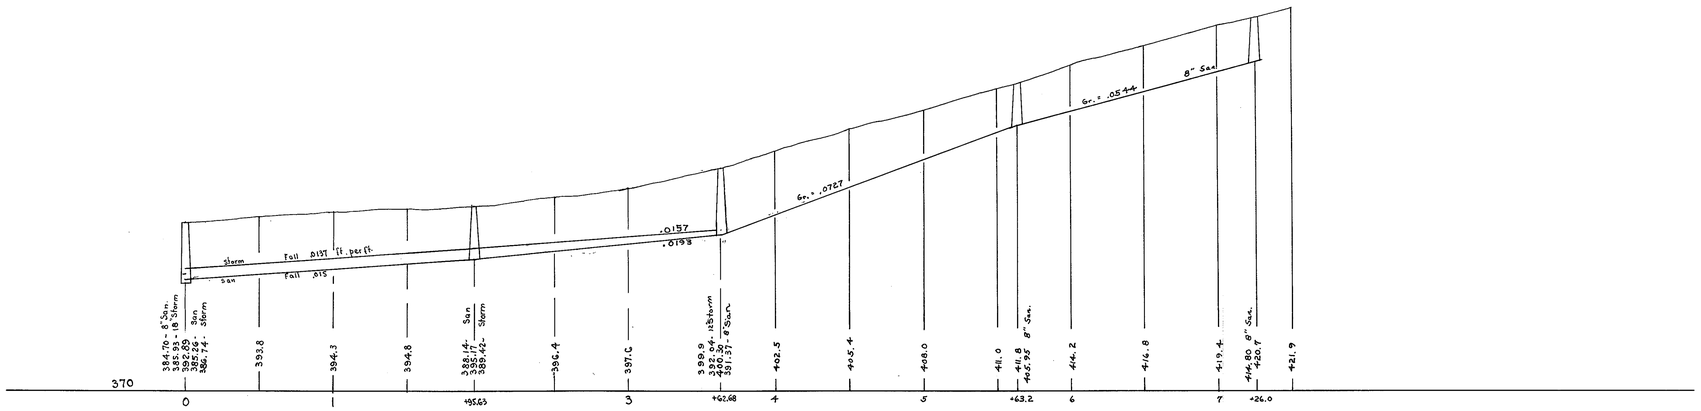

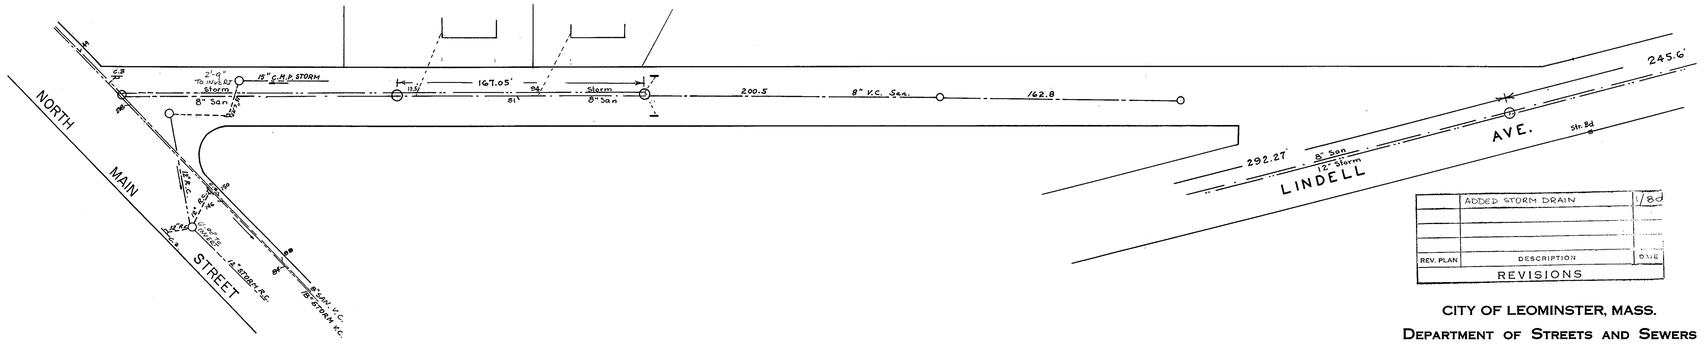

REV. PLAN	DESCRIPTION	DATE
	ADDED STORM DRAIN	1/8d

REVISIONS

CITY OF LEOMINSTER, MASS.

DEPARTMENT OF STREETS AND SEWERS

ENGINEERING DIVISION

SEWERS

FRUIT STREET

PLAN AND PROFILE

SCALES: HOR. 1"=40'. VERT. 1"=8'.

FEB. 1948

0 to 3+62.68 LAID IN 1947

CASE No.
DRAWER No.
ACCES No.

Book #3 Pg. 20

* "ARCHIBALD" TRACING CLOTH S. L. M., INC.

D-64