D-066

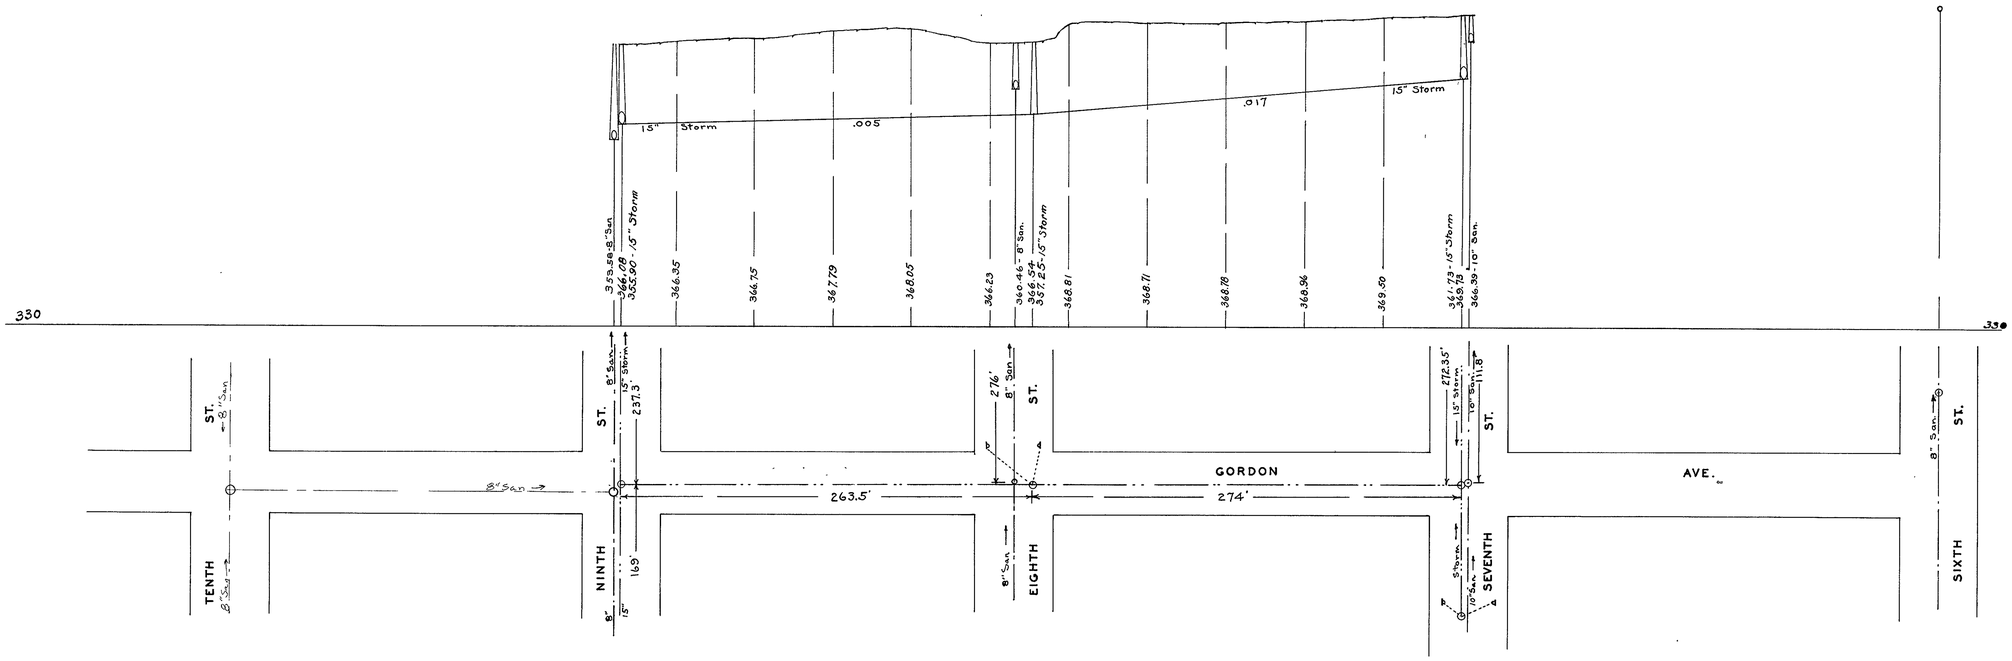

CITY OF LEOMINSTER. MASS.

DEPARTMENT OF STREETS AND SEWERS

ENGINEERING DIVISION

SEWER

GORDON AVE.

PLAN AND PROFILE

SCALES: HOR. 1" - 40'. VERT. 1" - 8'.

FEB. 9, 1935

CASE No.
DRAWER No.
ACCES No.

D-66