D-069a

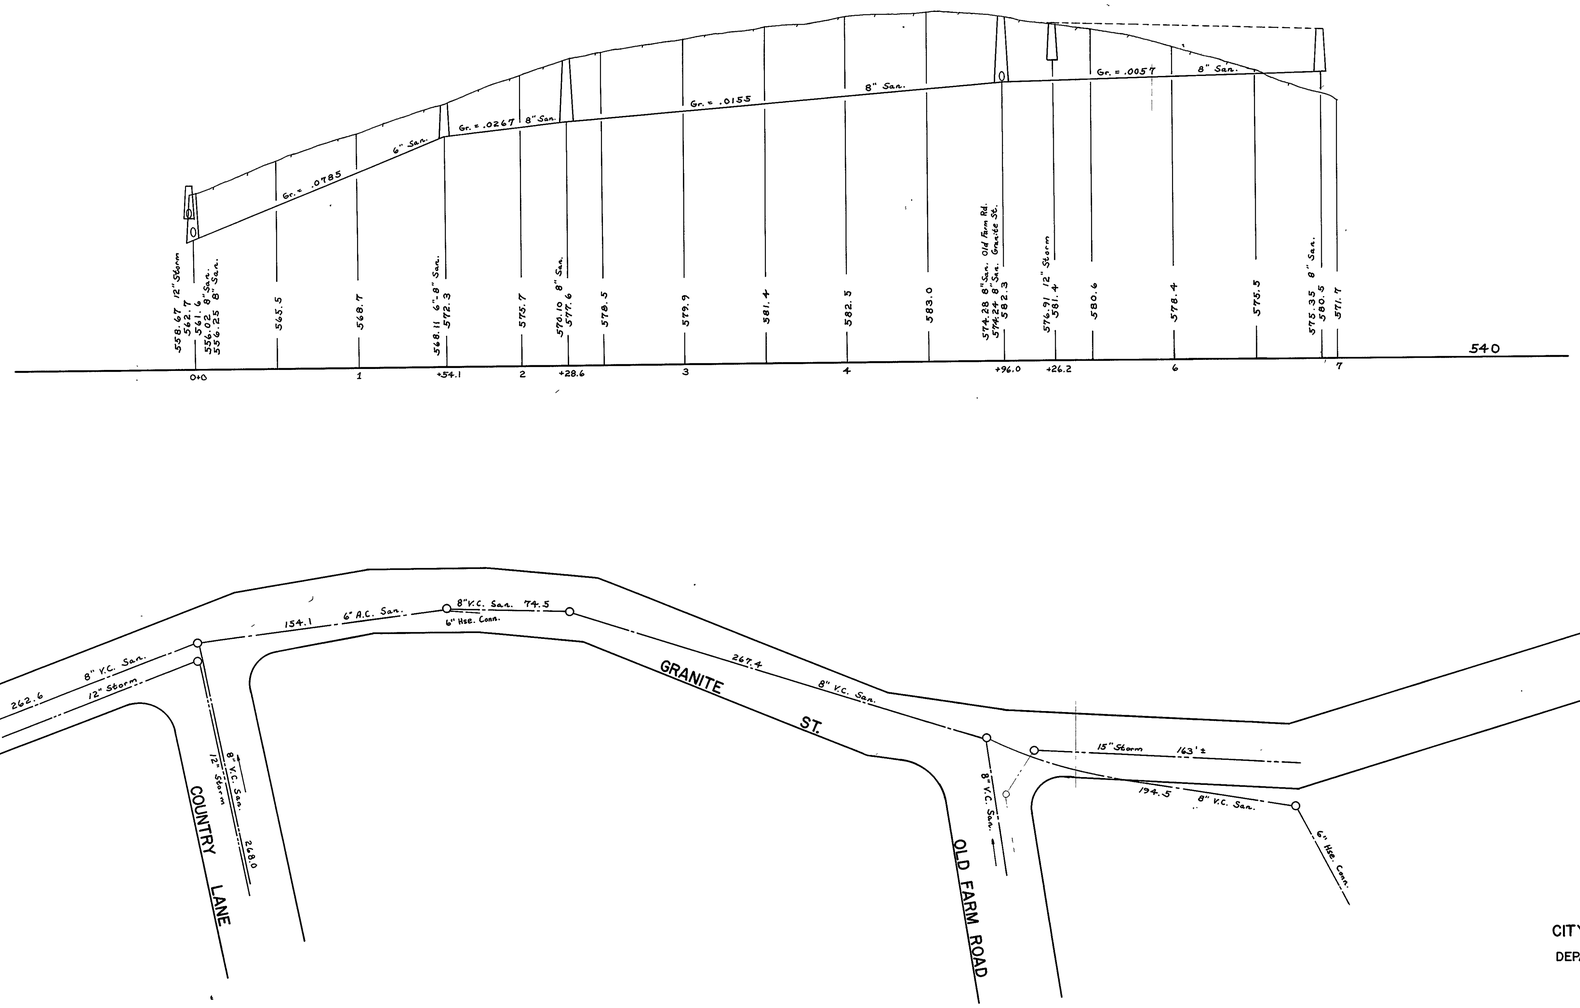

CITY OF LEOMINSTER, MASS.
DEPARTMENT OF PUBLIC WORKS
ENGINEERING DIVISION
SEWERS

GRANITE ST.
PLAN AND PROFILE

SCALES: HORIZ. 1"= 40' VERT. 1"= 8'

JAN. 15, 1975

Book #3 Pg. 56