D-075

SHEET 2 OF 2

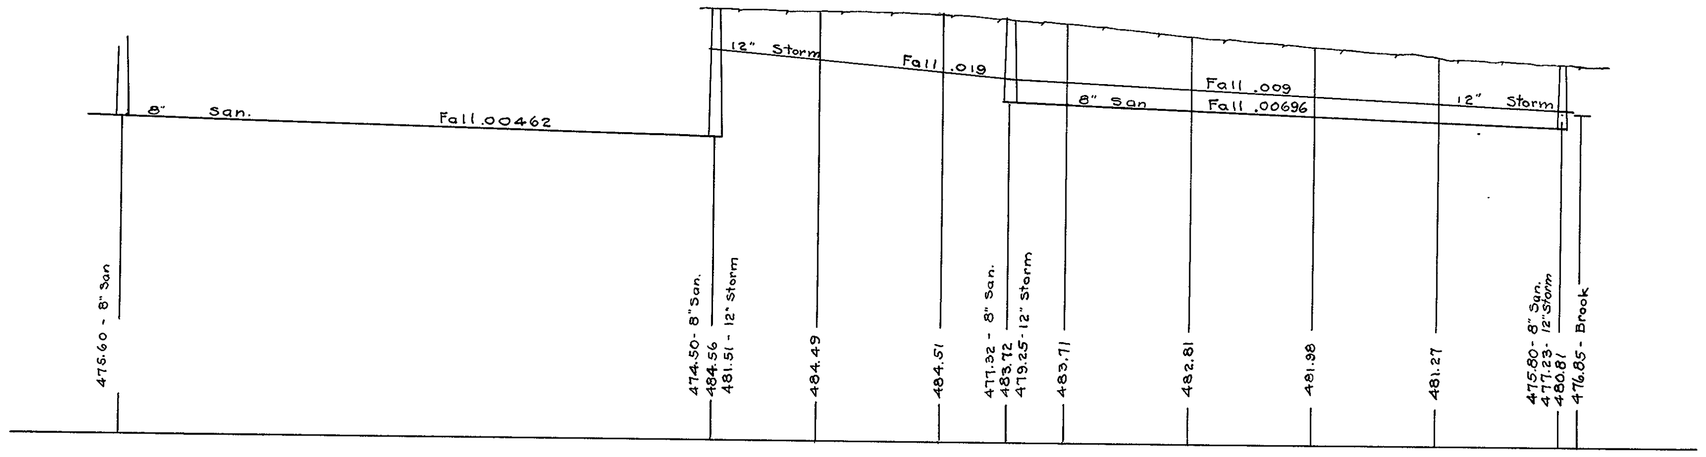

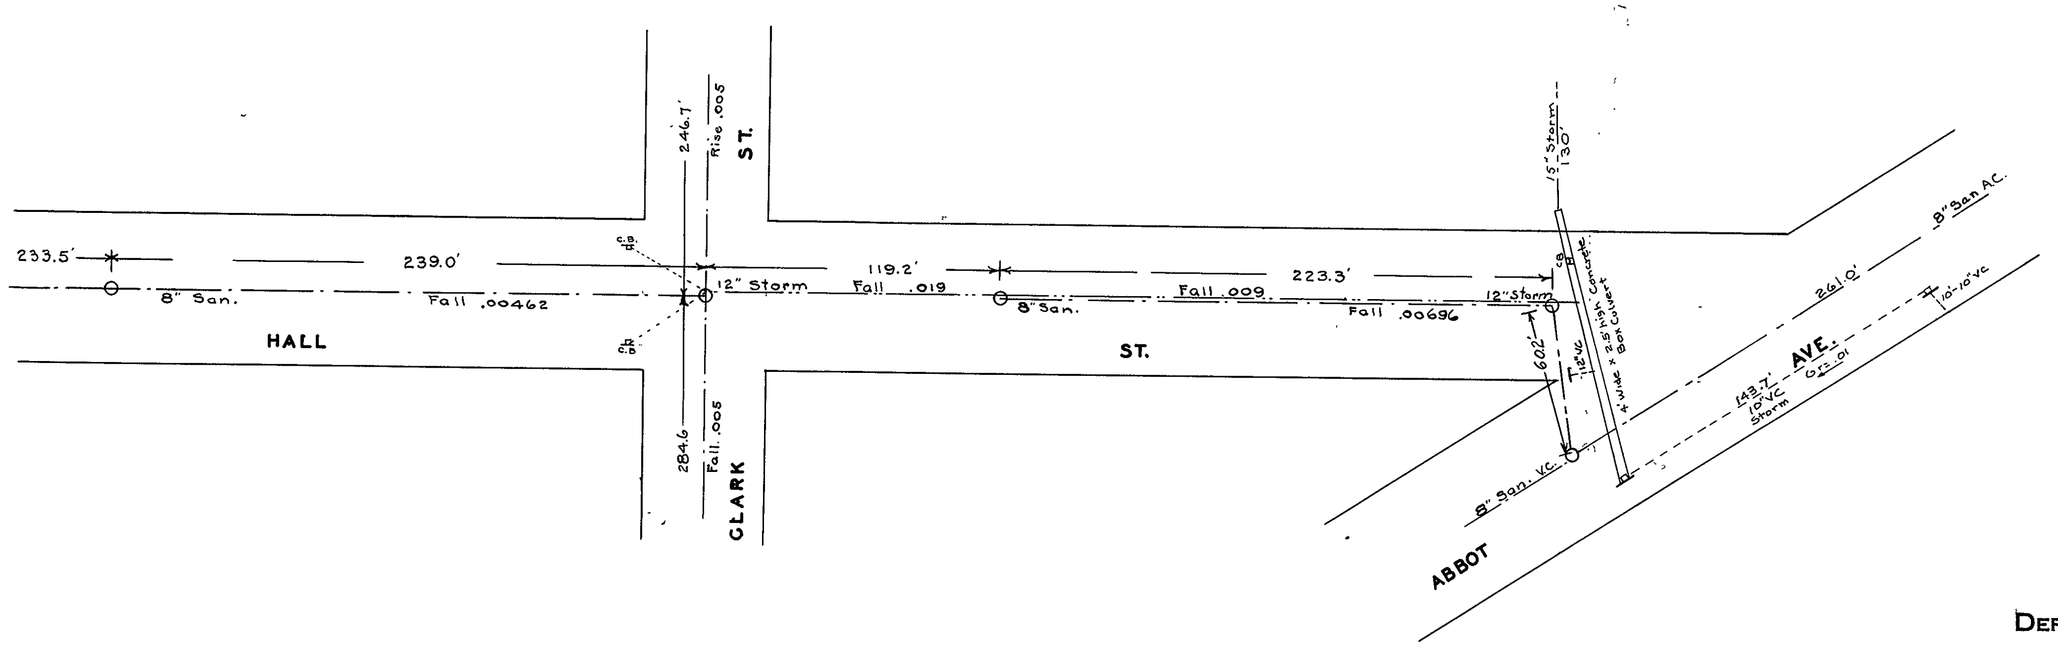

CITY OF LEOMINSTER, MASS.

DEPARTMENT OF STREETS AND SEWERS

ENGINEERING DIVISION

SEWERS

HALL ST.

PLAN AND PROFILE

SCALES: HOR. 1" - 40'. VERT. 1" - 8'.

JUNE 24, 1935

CASE No.
DRAWER No.
ACCES No.

D-75