D-077

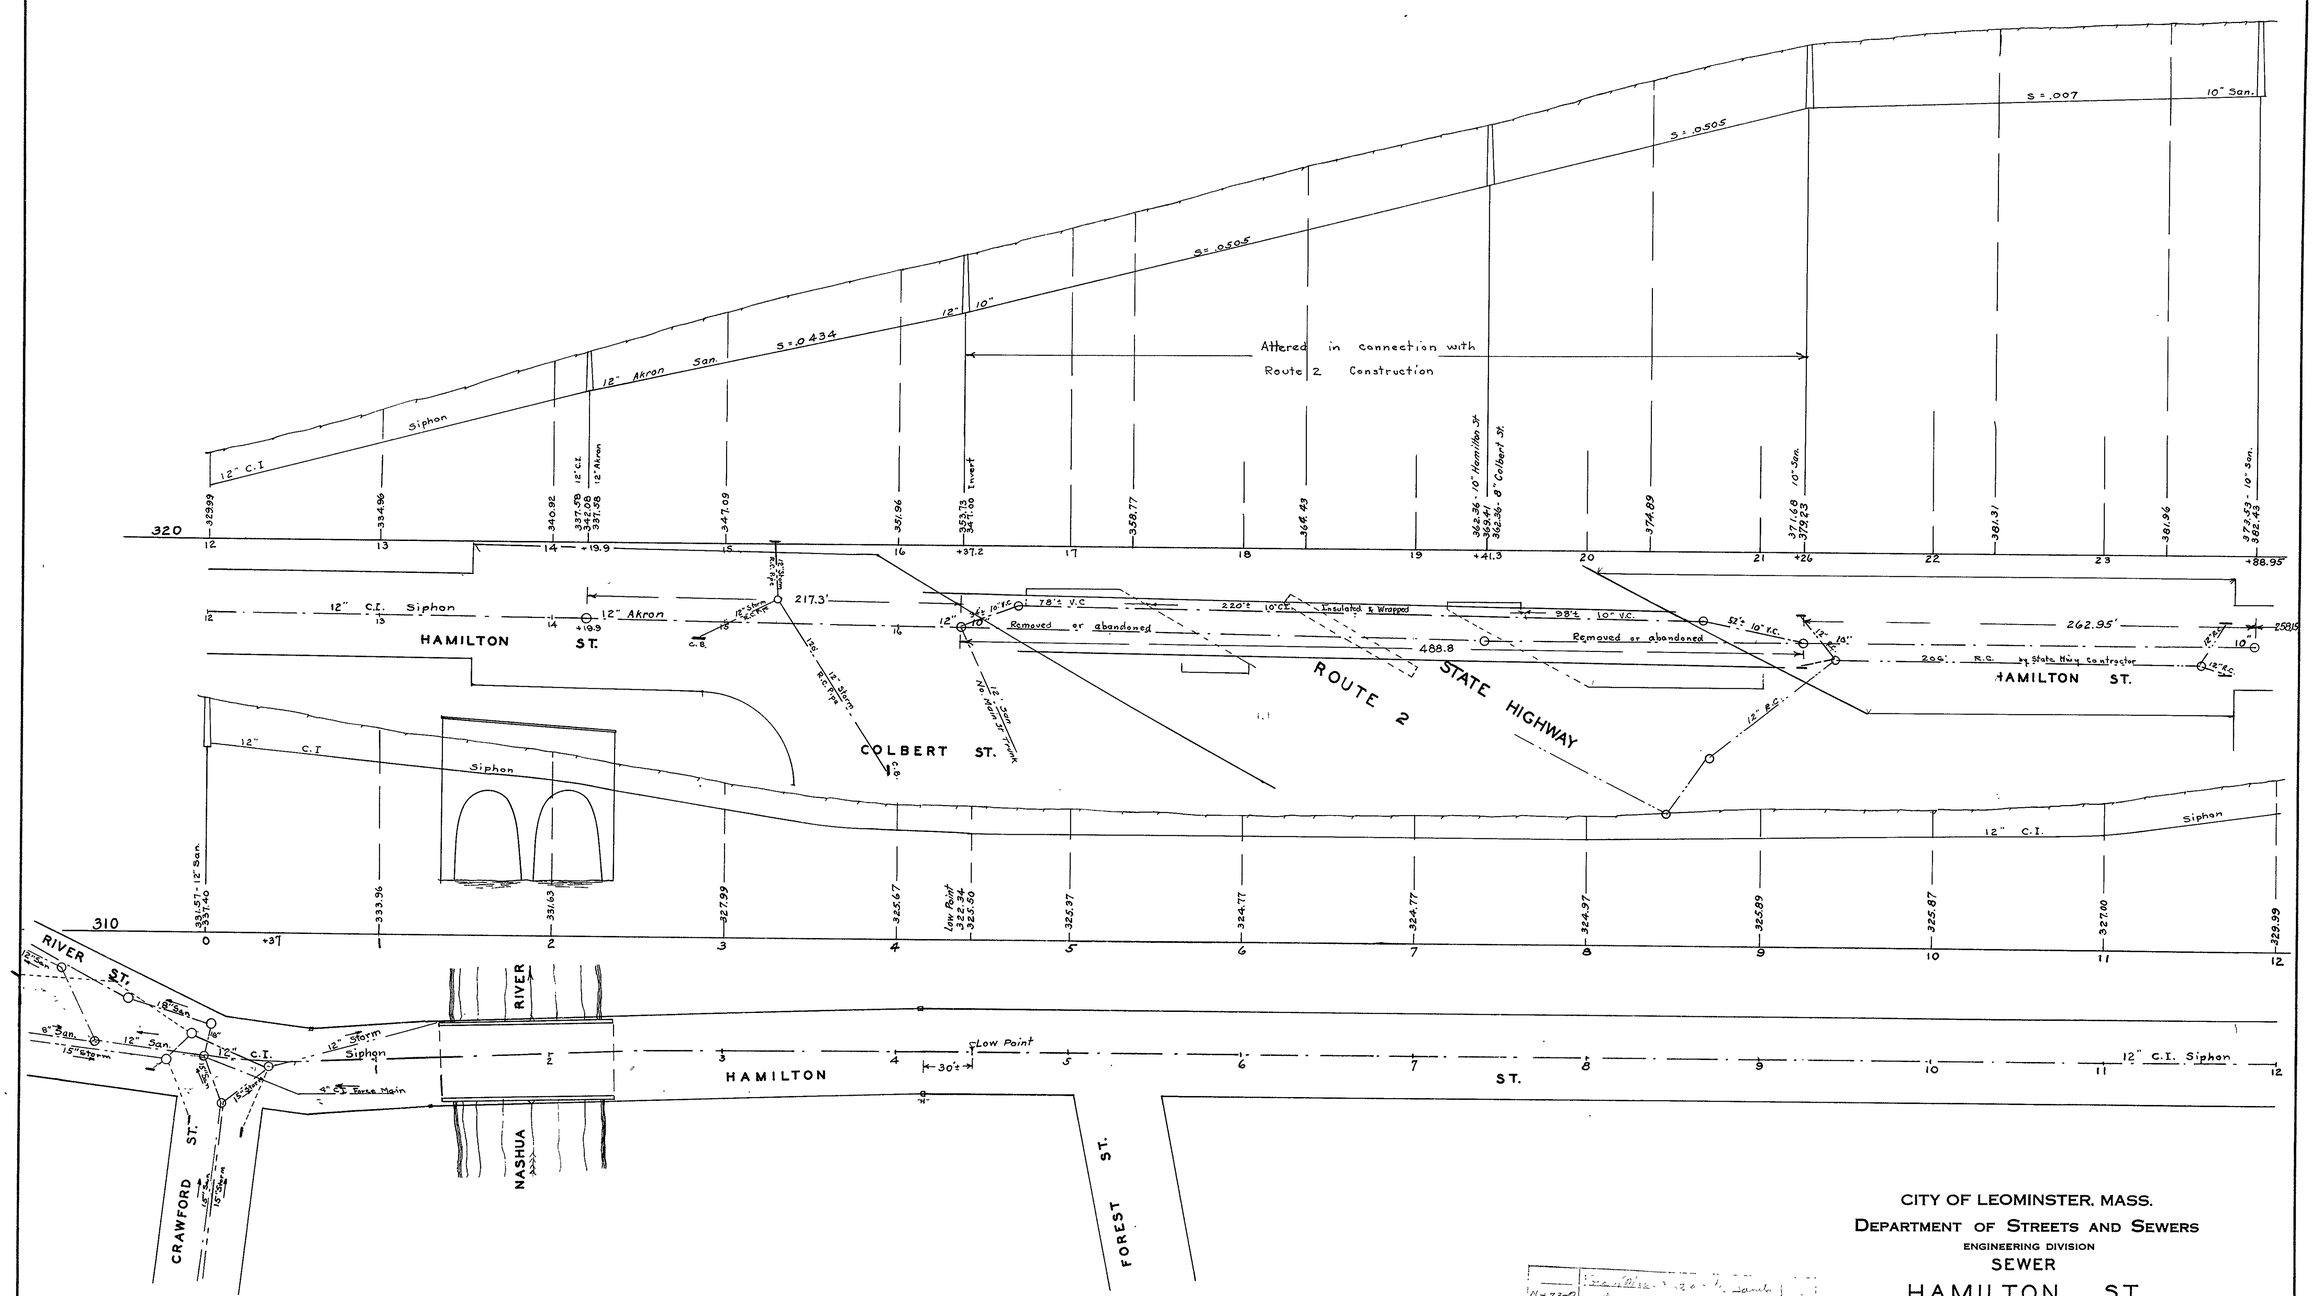

CITY OF LEOMINSTER, MASS.
DEPARTMENT OF STREETS AND SEWERS
ENGINEERING DIVISION
SEWER

HAMILTON ST.
PLAN AND PROFILE

SCALES: HOR. 1" - 40'. VERT. 1" - 8'.
JAN. 17, 1935

CASE No.
DRAWER No.
ACCES No.

REVISIONS

D-77