D-081

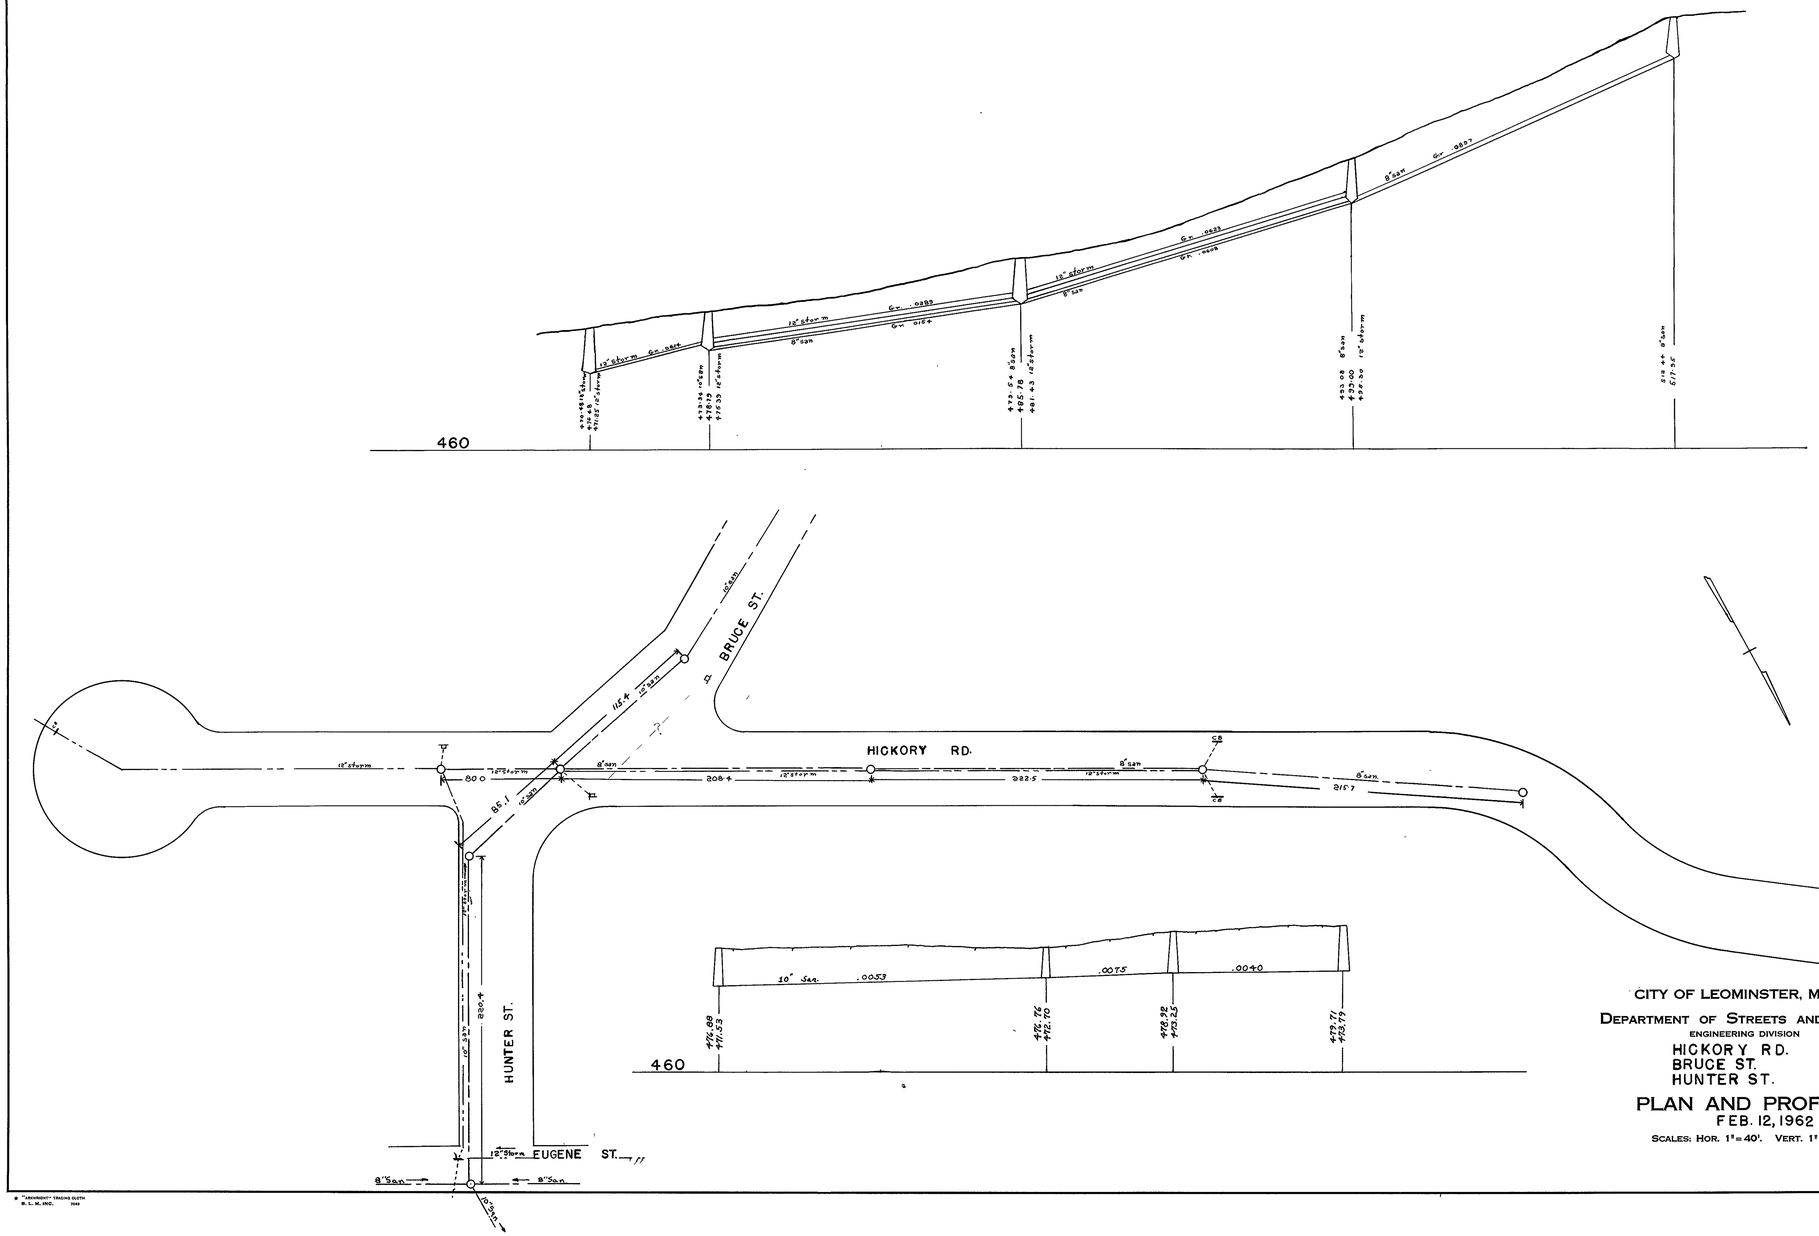

CITY OF LEOMINSTER, MASS.

DEPARTMENT OF STREETS AND SEWERS

ENGINEERING DIVISION

HICKORY RD.
BRUCE ST.
HUNTER ST.

PLAN AND PROFILE

FEB. 12, 1962

SCALES: HOR. 1" = 40'. VERT. 1" = 8'.

CASE No.
DRAWER No.
ACCES No.

FB 856 73-74

D-81