D-082

SHEET 1 OF

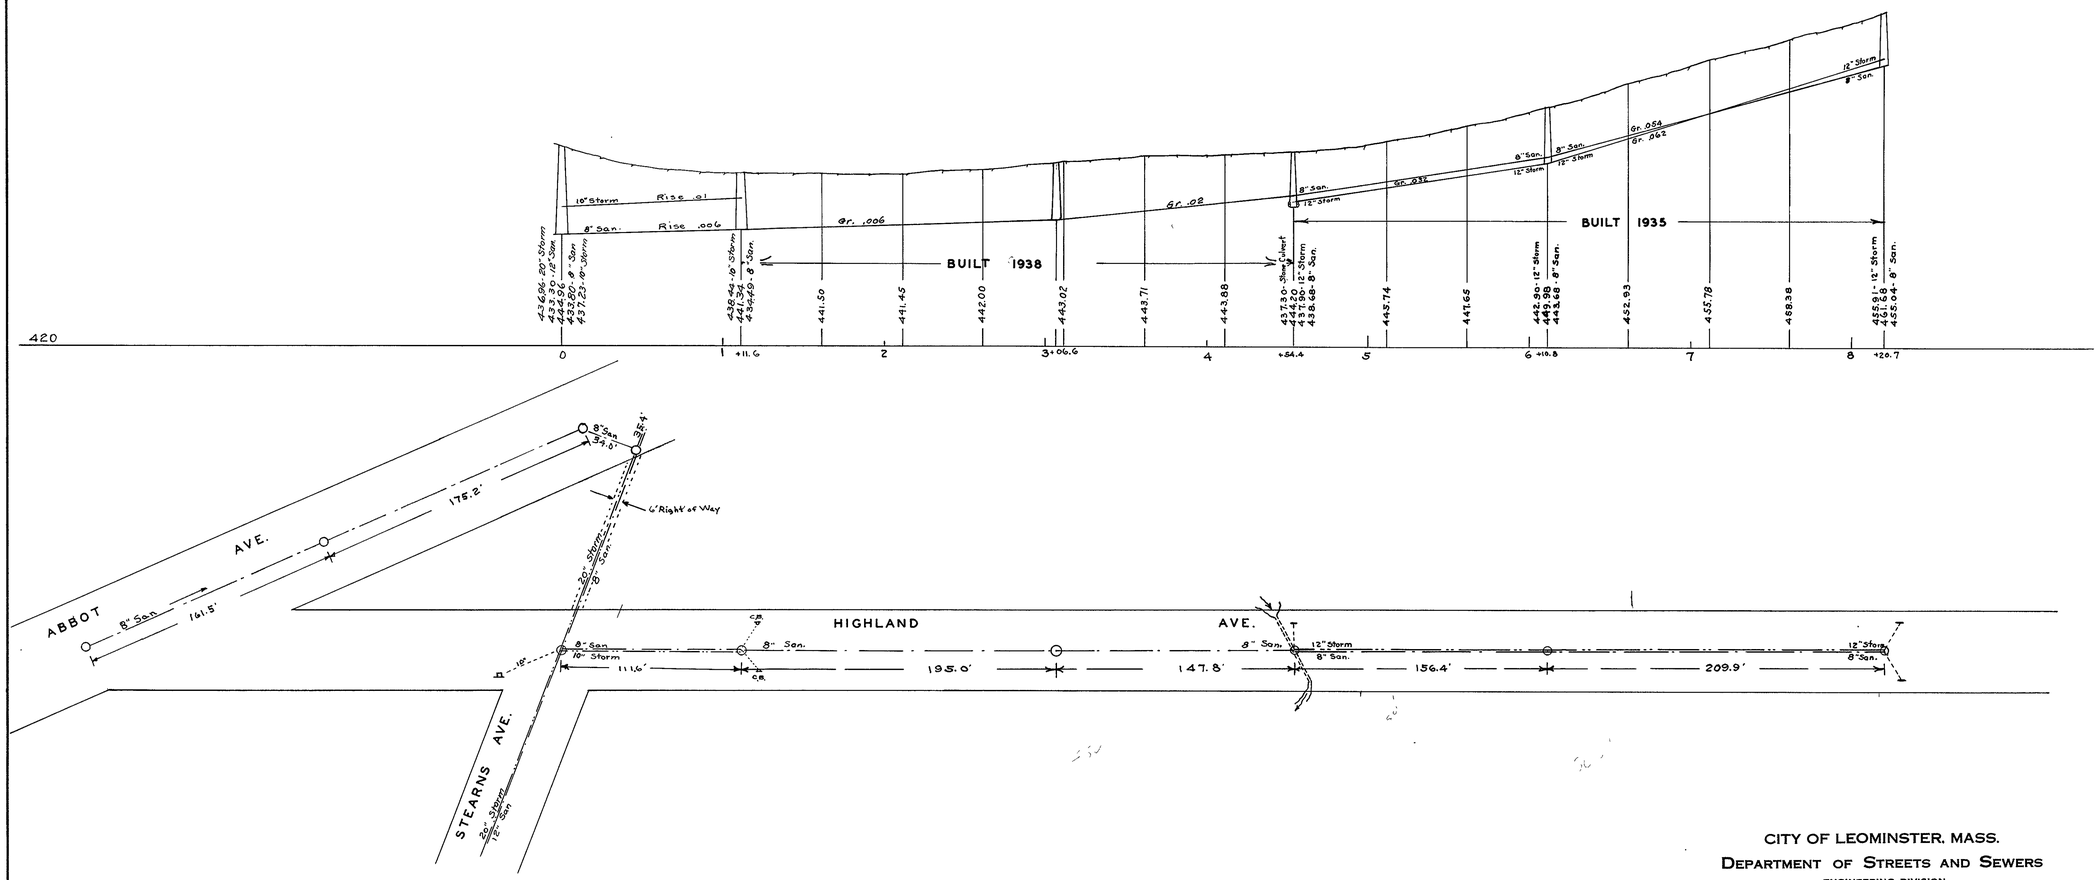

CITY OF LEOMINSTER, MASS.

DEPARTMENT OF STREETS AND SEWERS

ENGINEERING DIVISION

SEWERS

HIGHLAND AVE.

PLAN AND PROFILE

SCALES: HOR. 1" - 40'. VERT. 1" - 8'.

NOV. 10, 1932
MAR. 7, 1936
JAN. 26, 1939

CASE No.
DRAWER No.
ACCES No.

D. 82

D-82