D-085

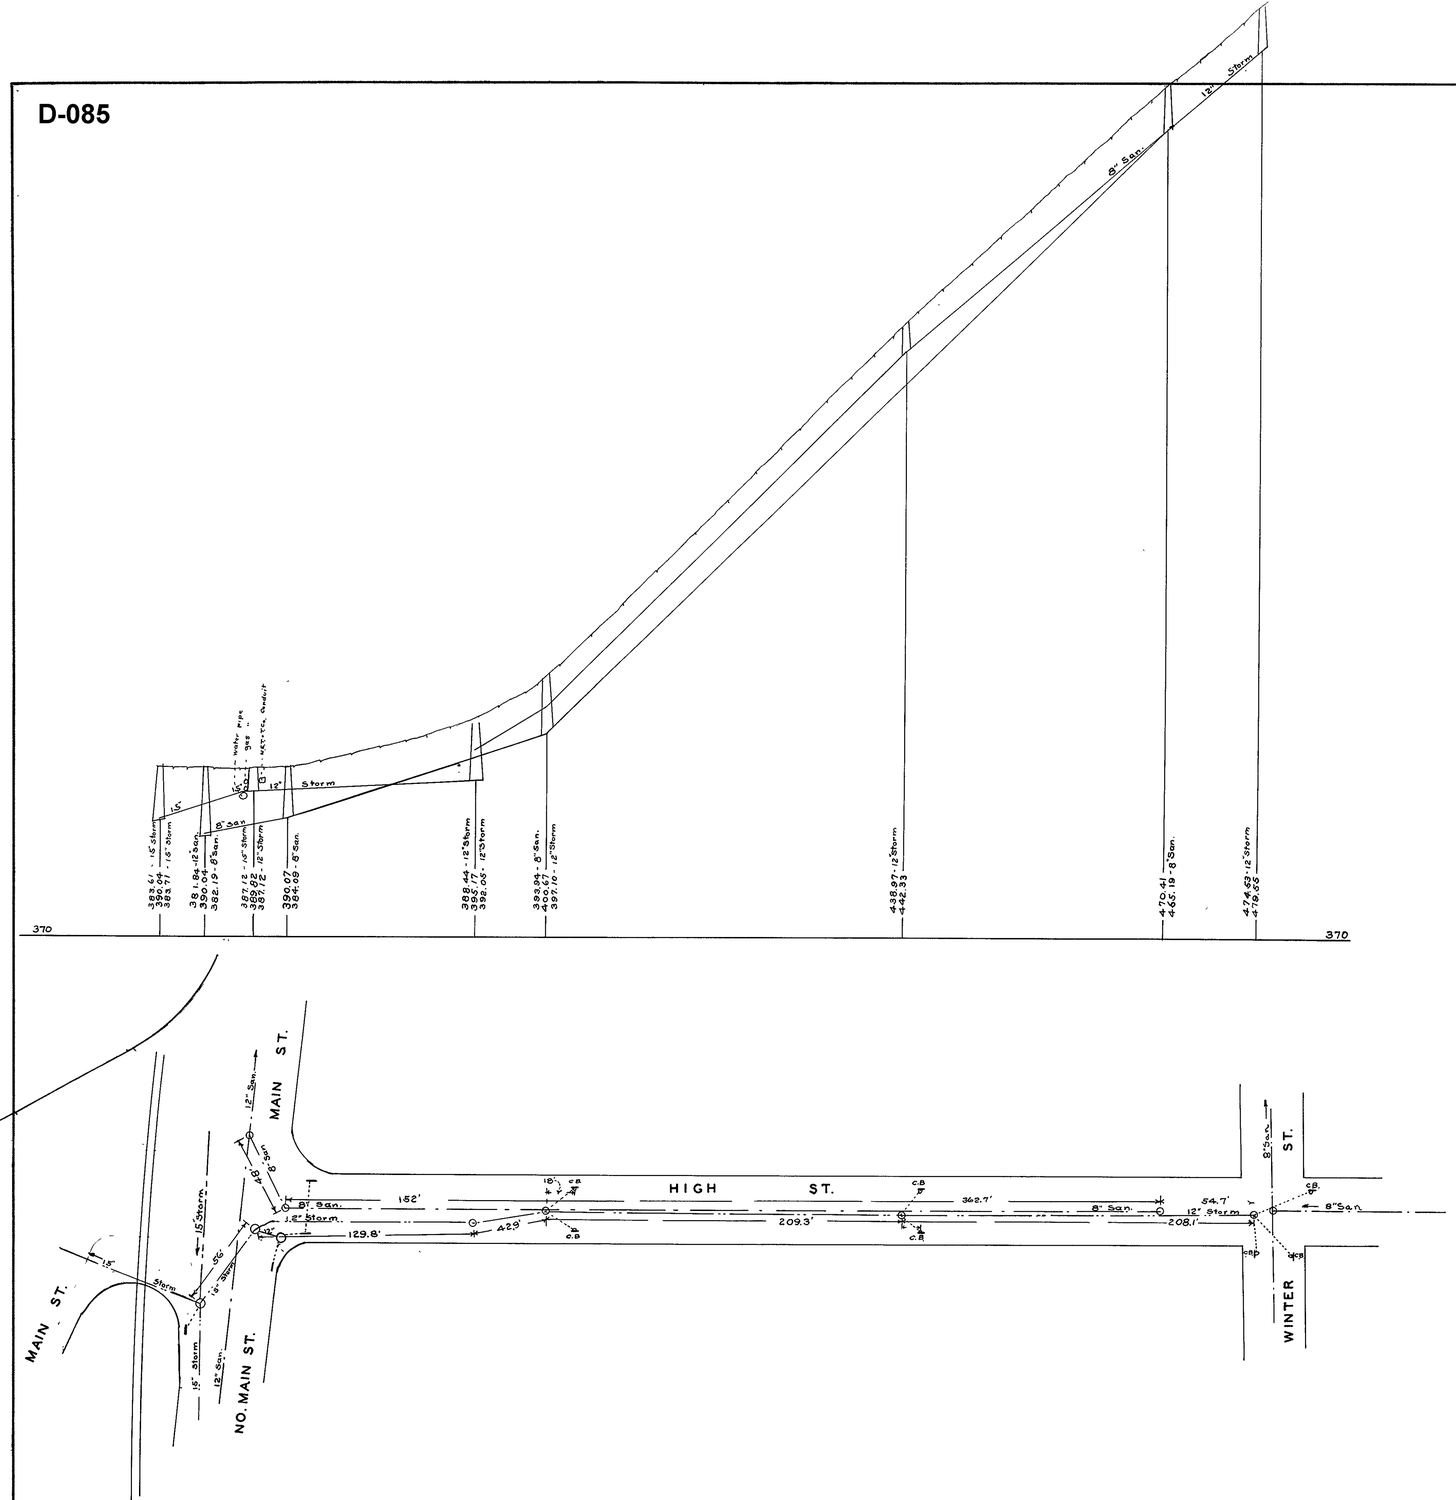

CITY OF LEOMINSTER. MASS.

DEPARTMENT OF STREETS AND SEWERS

ENGINEERING DIVISION

SEWERS

HIGH STREET

PLAN AND PROFILE

SCALES: HOR. 1" - 40'. VERT. 1" - 8'.

SEPT. 28, 1932

CASE No.
DRAWER No.
ACCES No

D-85