D-086

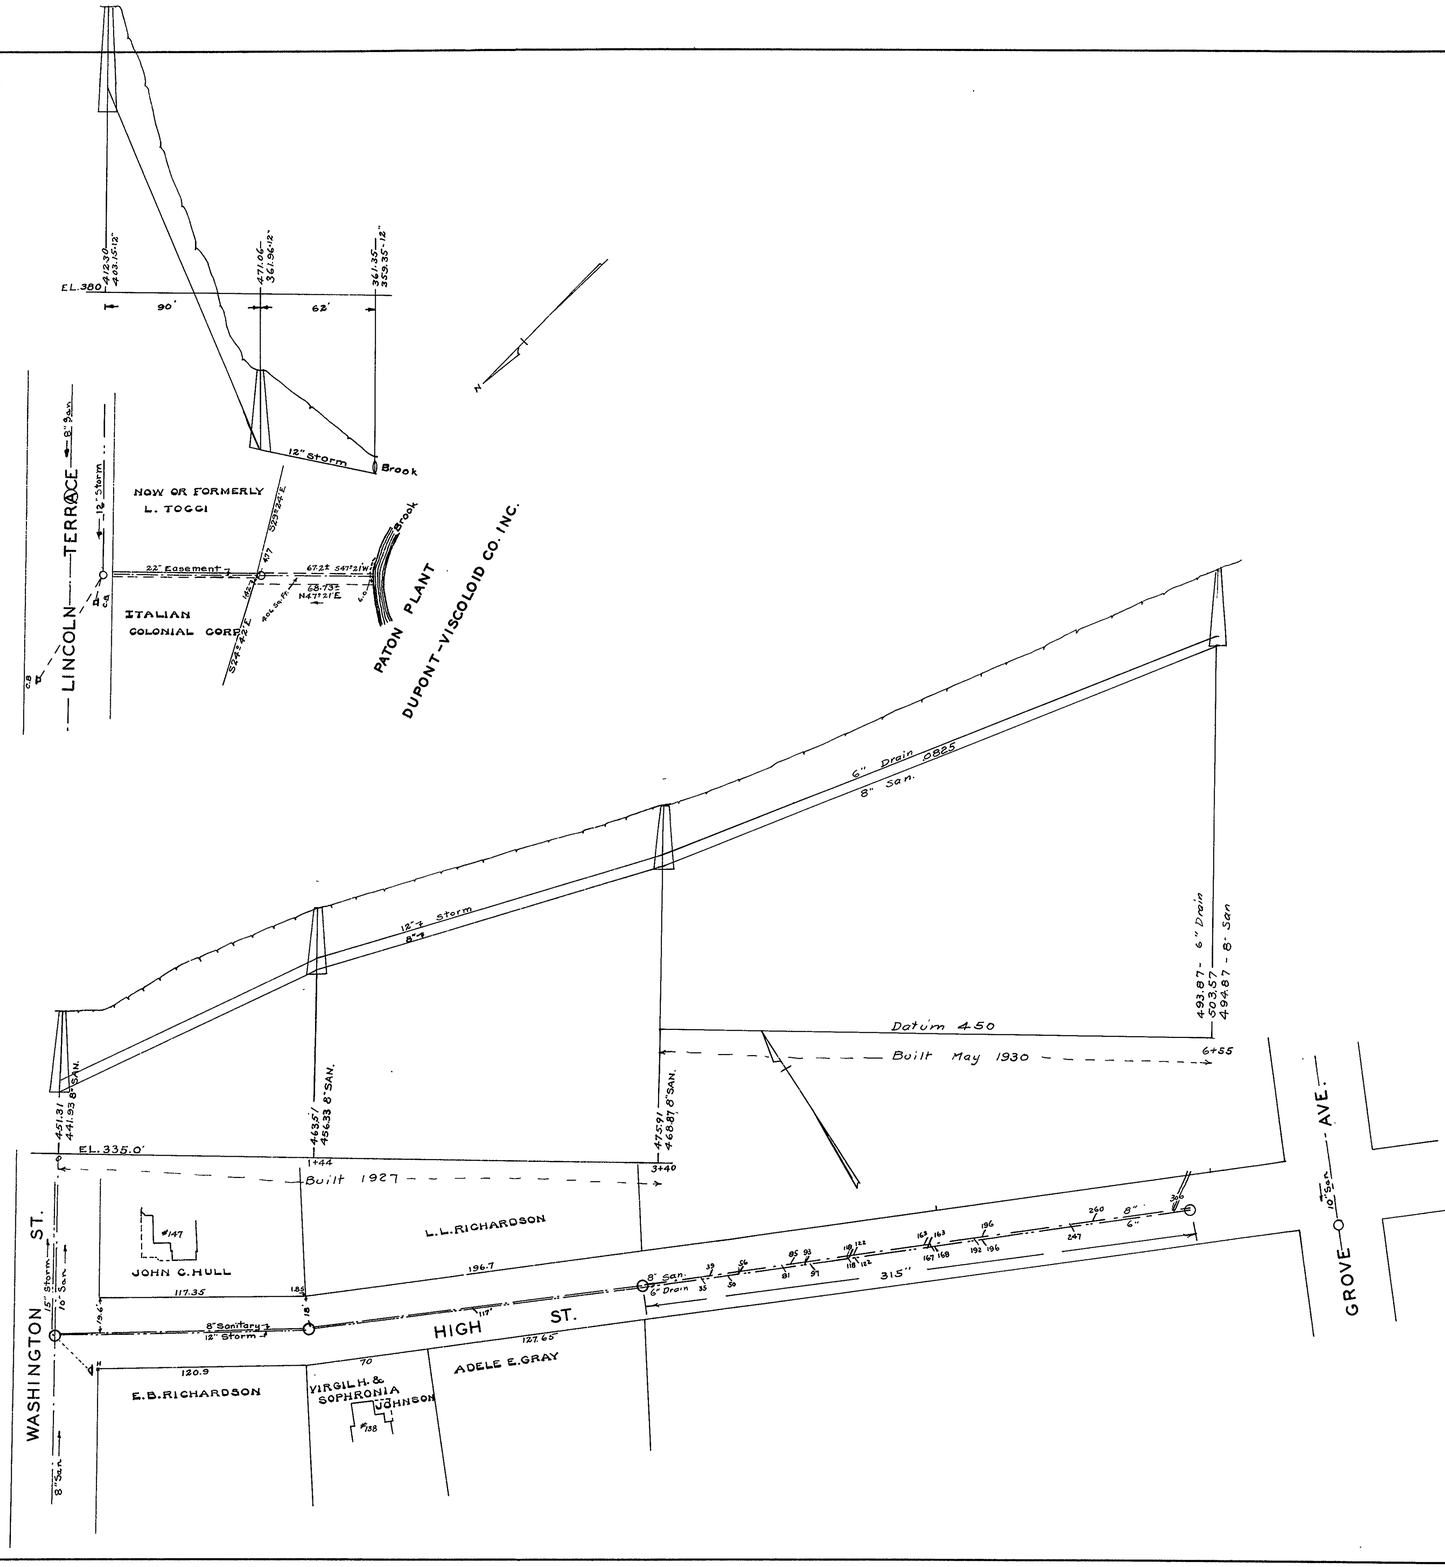

B133 P154
B141 P 60-83

CITY OF LEOMINSTER, MASS.

DEPARTMENT OF STREETS AND SEWERS

ENGINEERING DIVISION

SEWERS

HIGH ST.-LINCOLN TER.

PLAN AND PROFILE

SCALES: HOR. 1"=40'. VERT. 1"=8'.

1927
1930

CASE No.
DRAWER No.
ACCES. No.

D-86