D-089

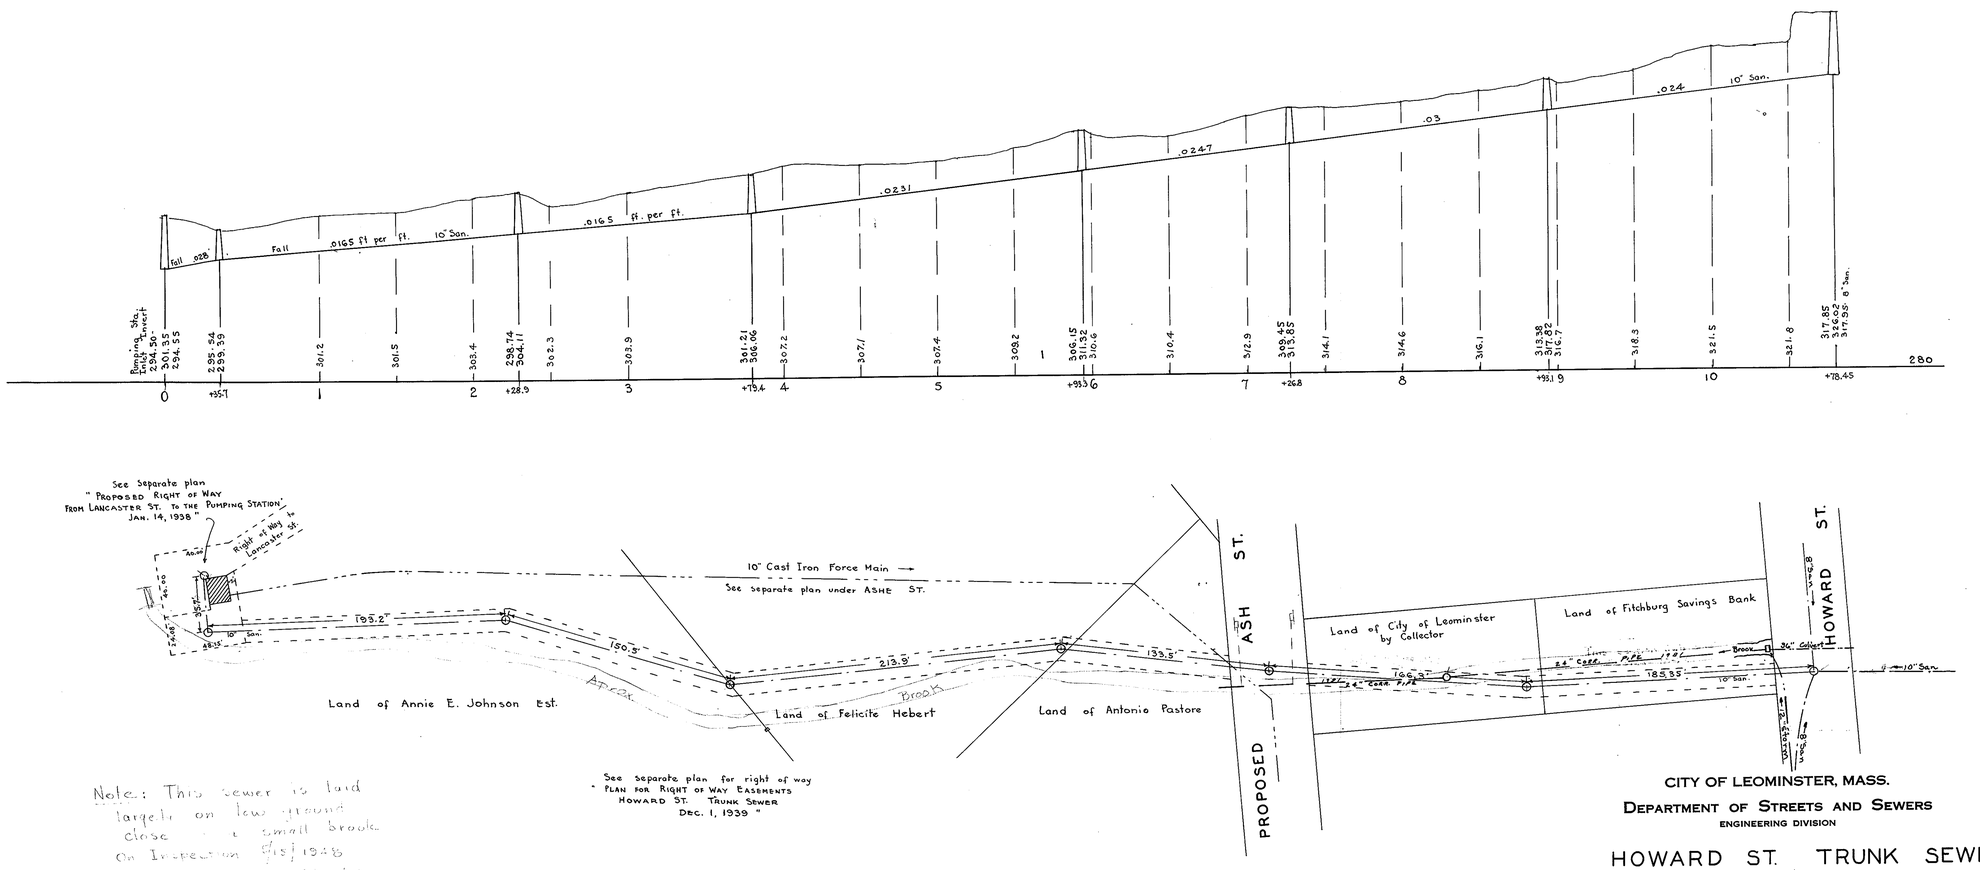

Plans 2 E 58, 3 E 72, 3 E 22, 7 C 19

F.B. 182 – 117-119
181 – 152-153
184 – 29

Note: This sewer is laid largely on low ground close to a small brook. On Inspection 5/15/1948 There was some infiltration thru M.H.'s at Sta 5+93.3, 7+26.8, 8+93.1, 10+78.45 with an additional sizable stream coming in M.H. at Sta 7+26.8

No Sewage in Gravity Line from Lancaster St. to Pump. Sta. at this time

CITY OF LEOMINSTER, MASS.

DEPARTMENT OF STREETS AND SEWERS

ENGINEERING DIVISION

HOWARD ST. TRUNK SEWER

PLAN AND PROFILE

SCALES: HOR. 1"=40'. VERT. 1"=8'.

FEB. 1948

LAID IN 1940

CASE No.
DRAWER No.
ACCES No.

"ARCHRIST" TRACING CLOTH B. L. M., INC.

D-89