D-091

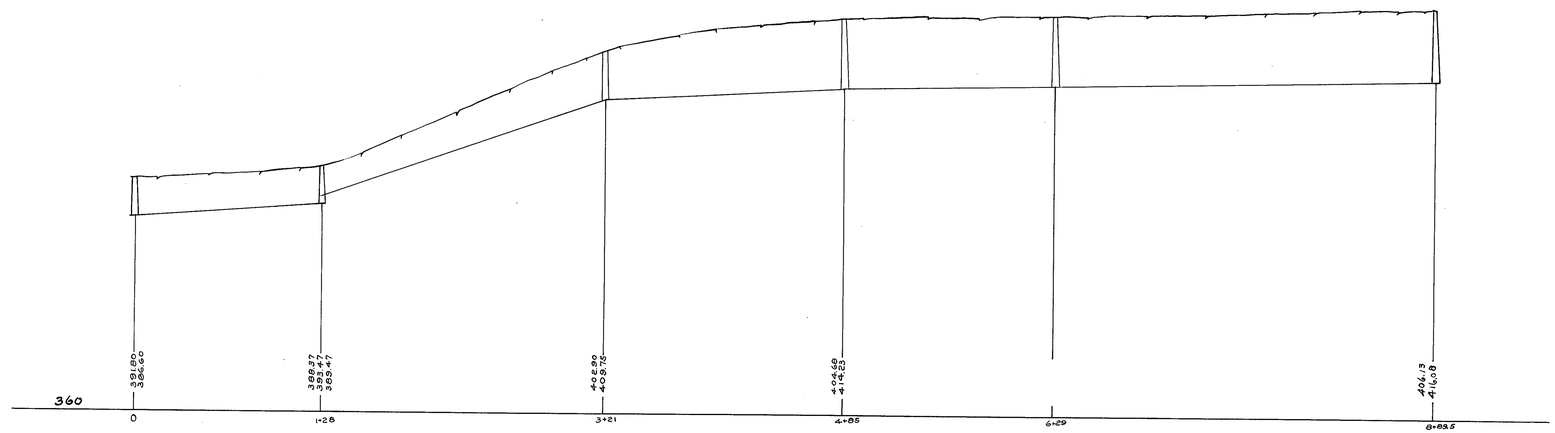

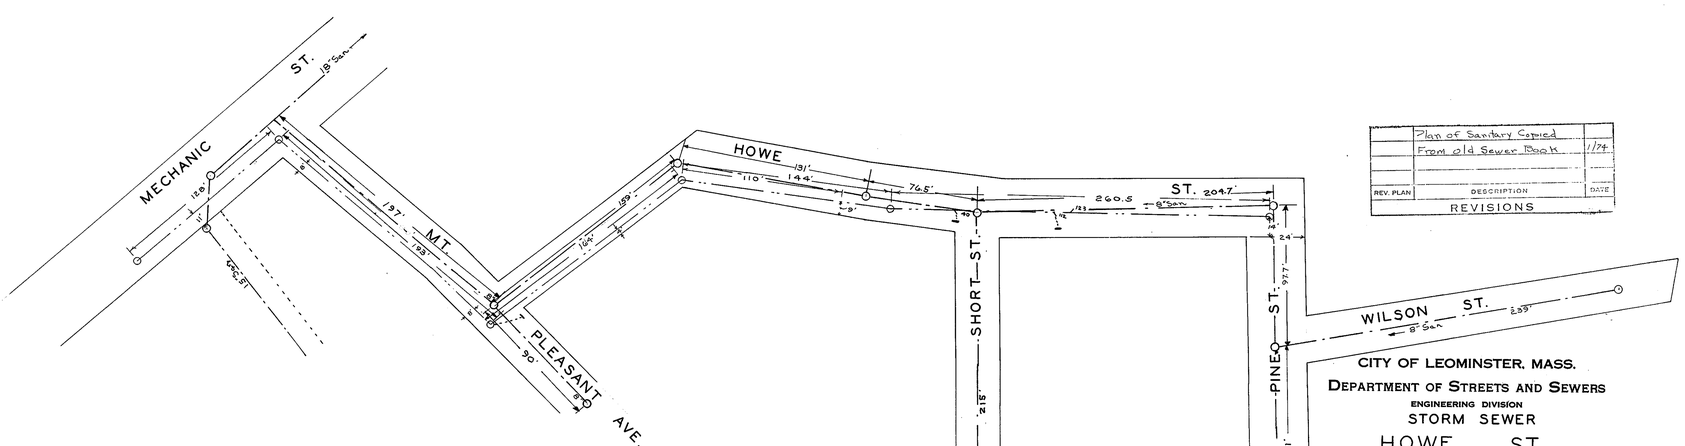

REV. PLAN	DESCRIPTION	DATE
	Plan of Sanitary Copied	
	From old Sewer Book	1/74

REVISIONS

CITY OF LEOMINSTER, MASS.
DEPARTMENT OF STREETS AND SEWERS
ENGINEERING DIVISION
STORM SEWER
HOWE ST.
PLAN AND PROFILE

SCALES: HOR. 1"=40'. VERT. 1"=8'.
JUNE 1927

CASE No.
DRAWER No.
ACCES No.

D-91