D-092

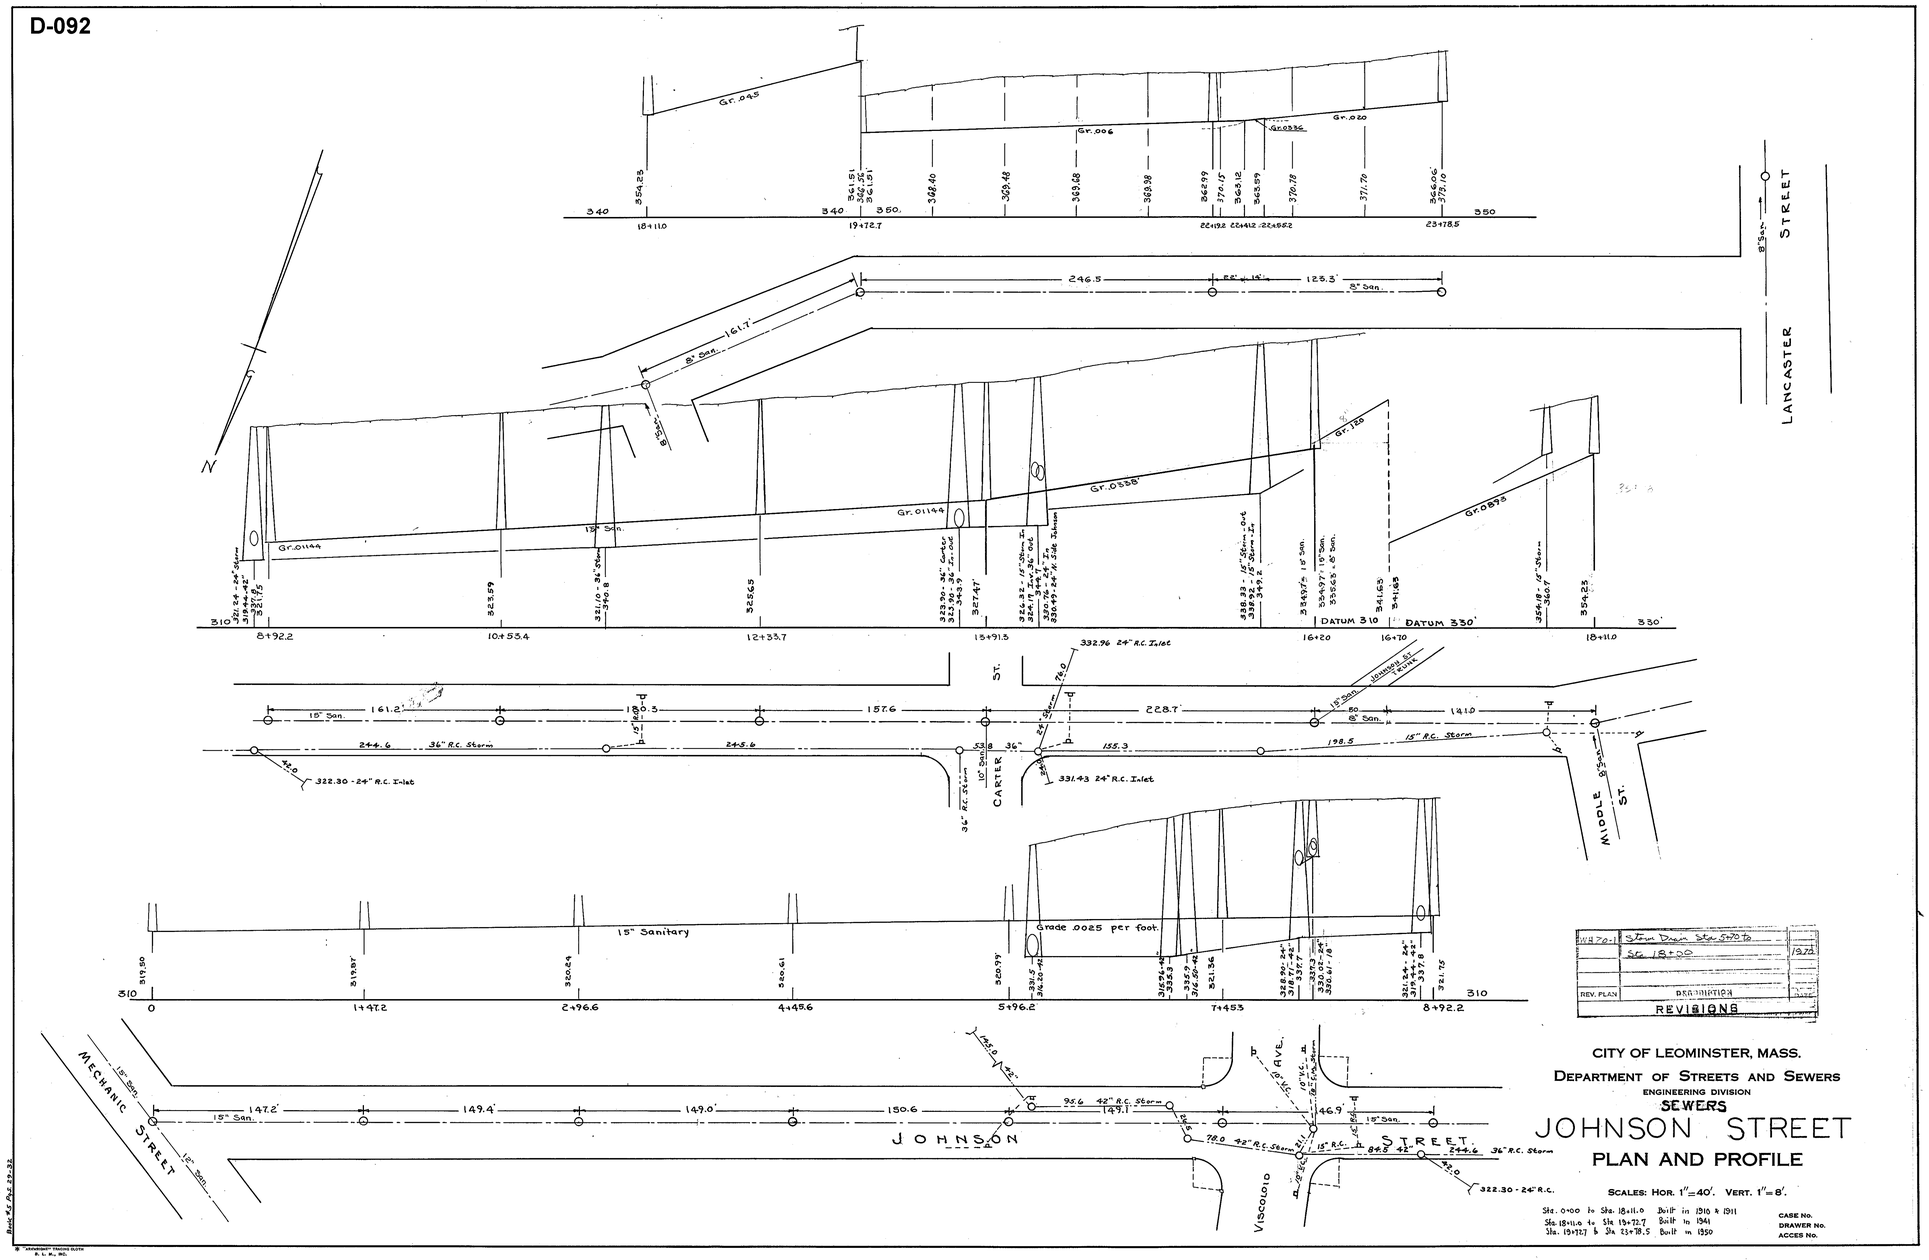

WH 70-1	Storm Drain Sta 5+70 to Sta 18+00	1978
REV. PLAN	DESCRIPTION	DATE
	REVISIONS	

CITY OF LEOMINSTER, MASS.

DEPARTMENT OF STREETS AND SEWERS

ENGINEERING DIVISION

SEWERS

JOHNSON STREET

PLAN AND PROFILE

SCALES: HOR. 1"=40'. VERT. 1"=8'.

Sta. 0+00 to Sta. 18+11.0 Built in 1910 & 1911
Sta. 18+11.0 to Sta. 19+72.7 Built in 1941
Sta. 19+72.7 to Sta. 23+78.5 Built in 1950

CASE No.
DRAWER No.
ACCES No.

D-92