D-098

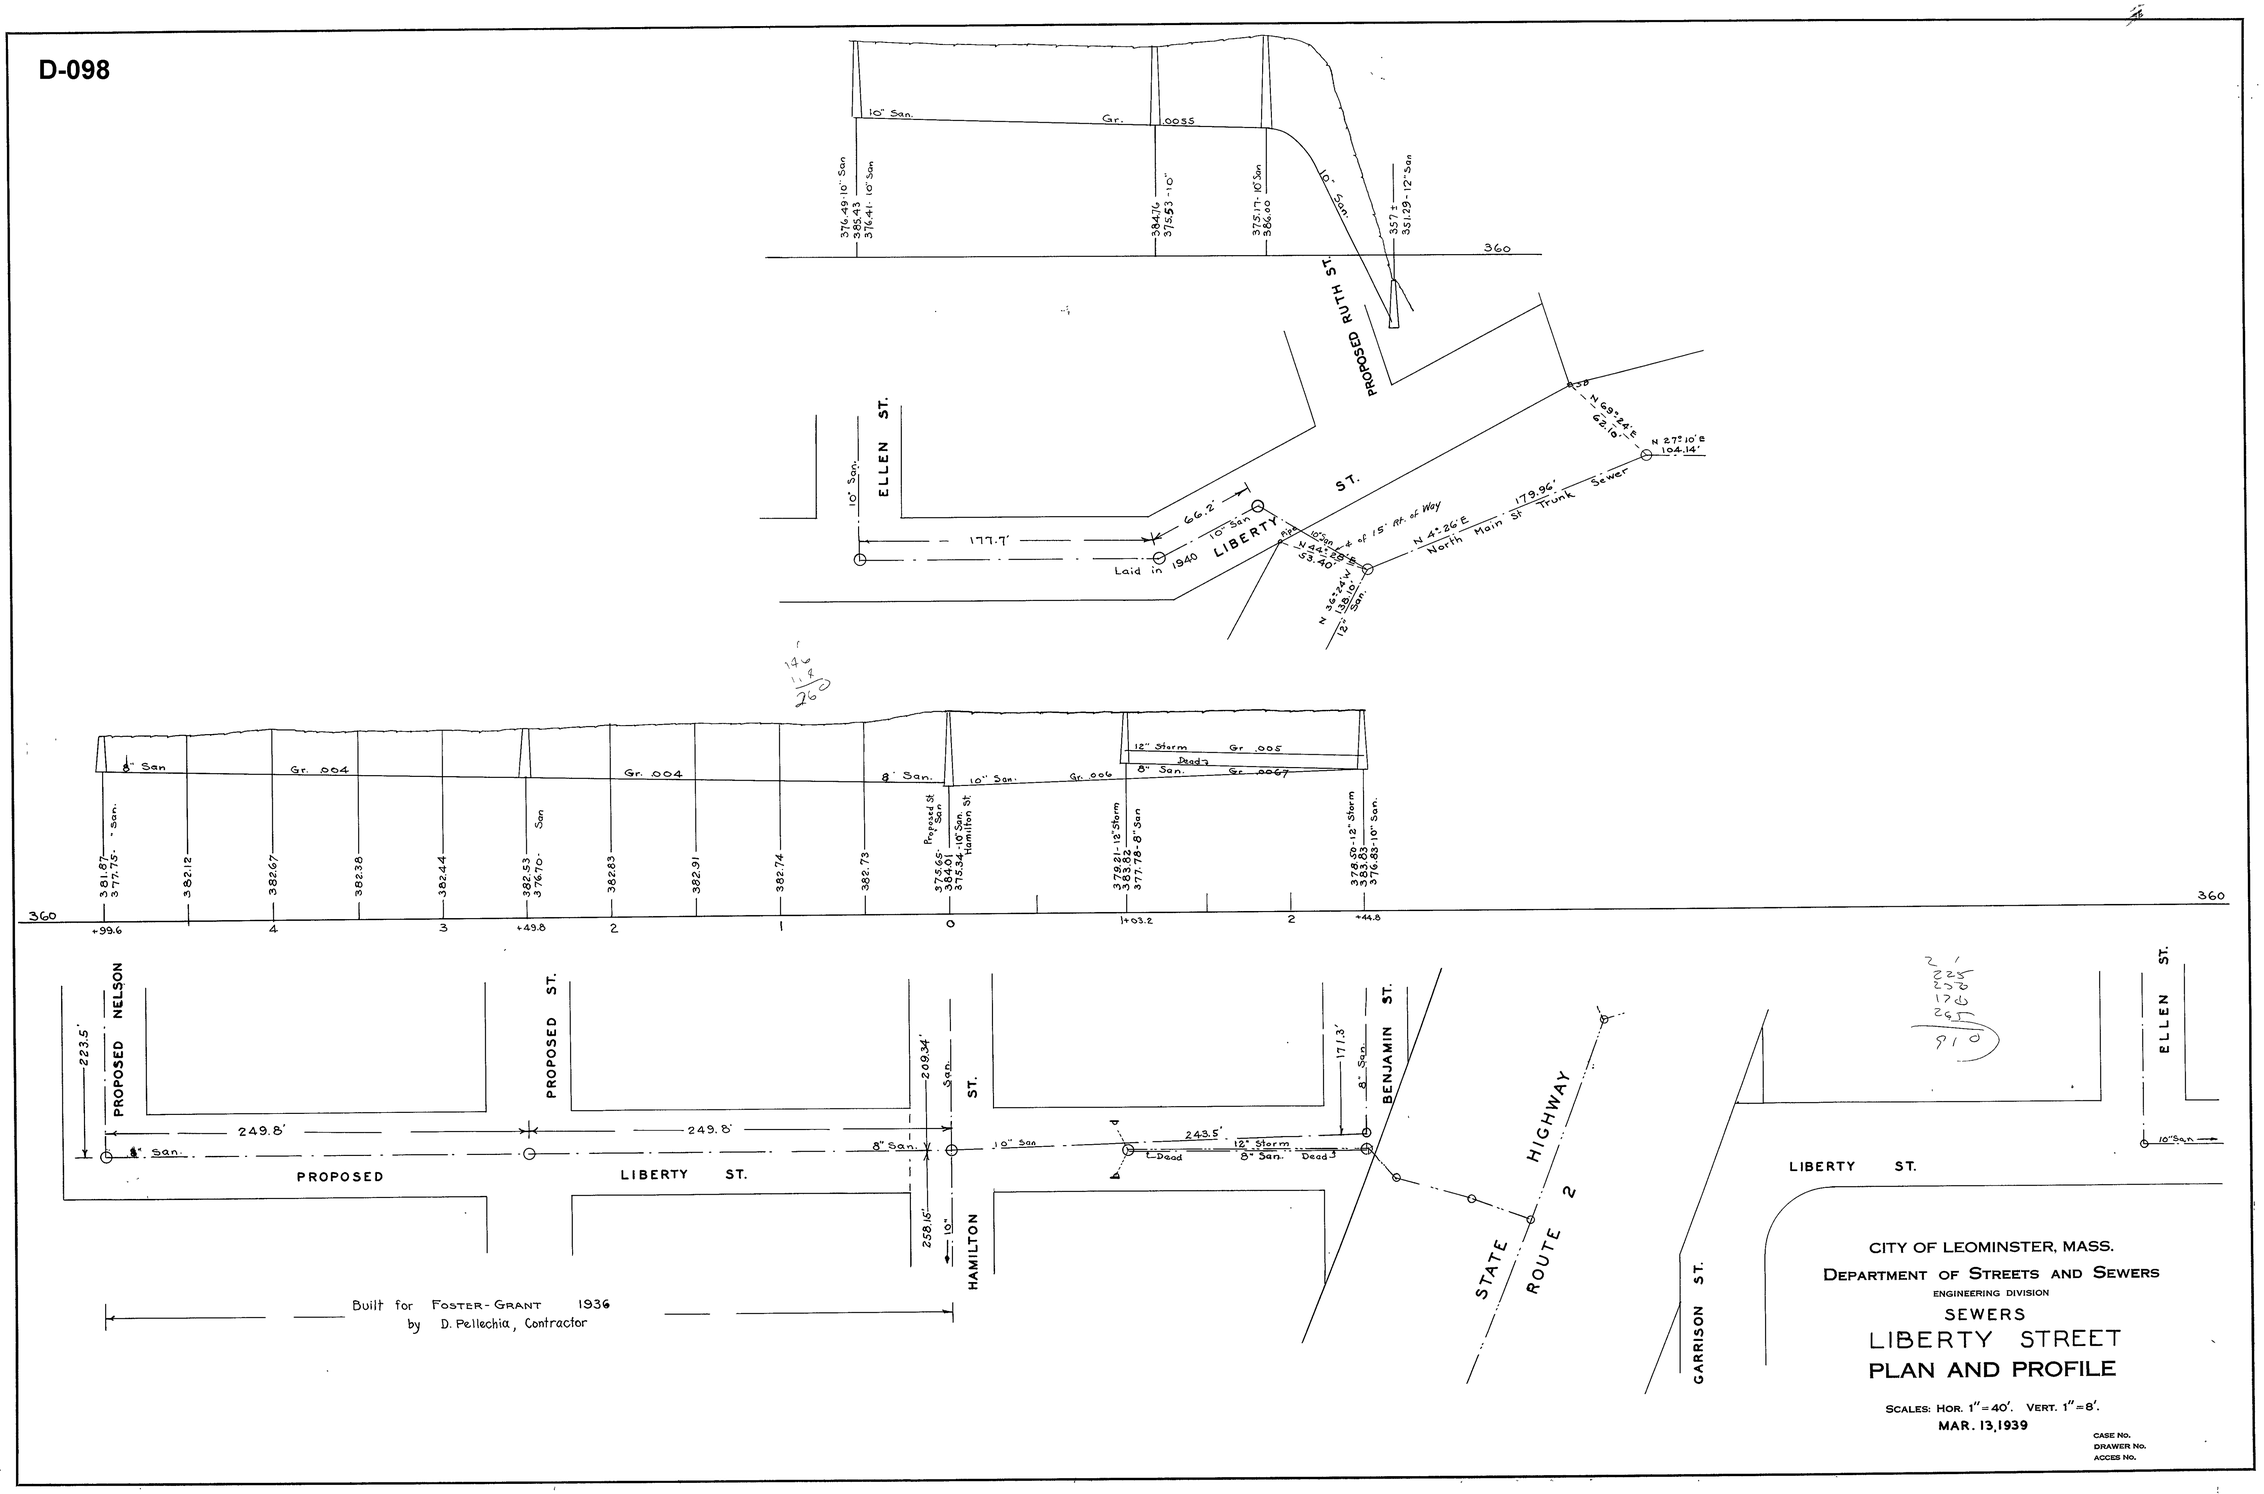

CITY OF LEOMINSTER, MASS.
DEPARTMENT OF STREETS AND SEWERS
ENGINEERING DIVISION
SEWERS
LIBERTY STREET
PLAN AND PROFILE

SCALES: HOR. 1"=40'. VERT. 1"=8'.
MAR. 13, 1939

CASE No.
DRAWER No.
ACCES No.

D-98