D-102

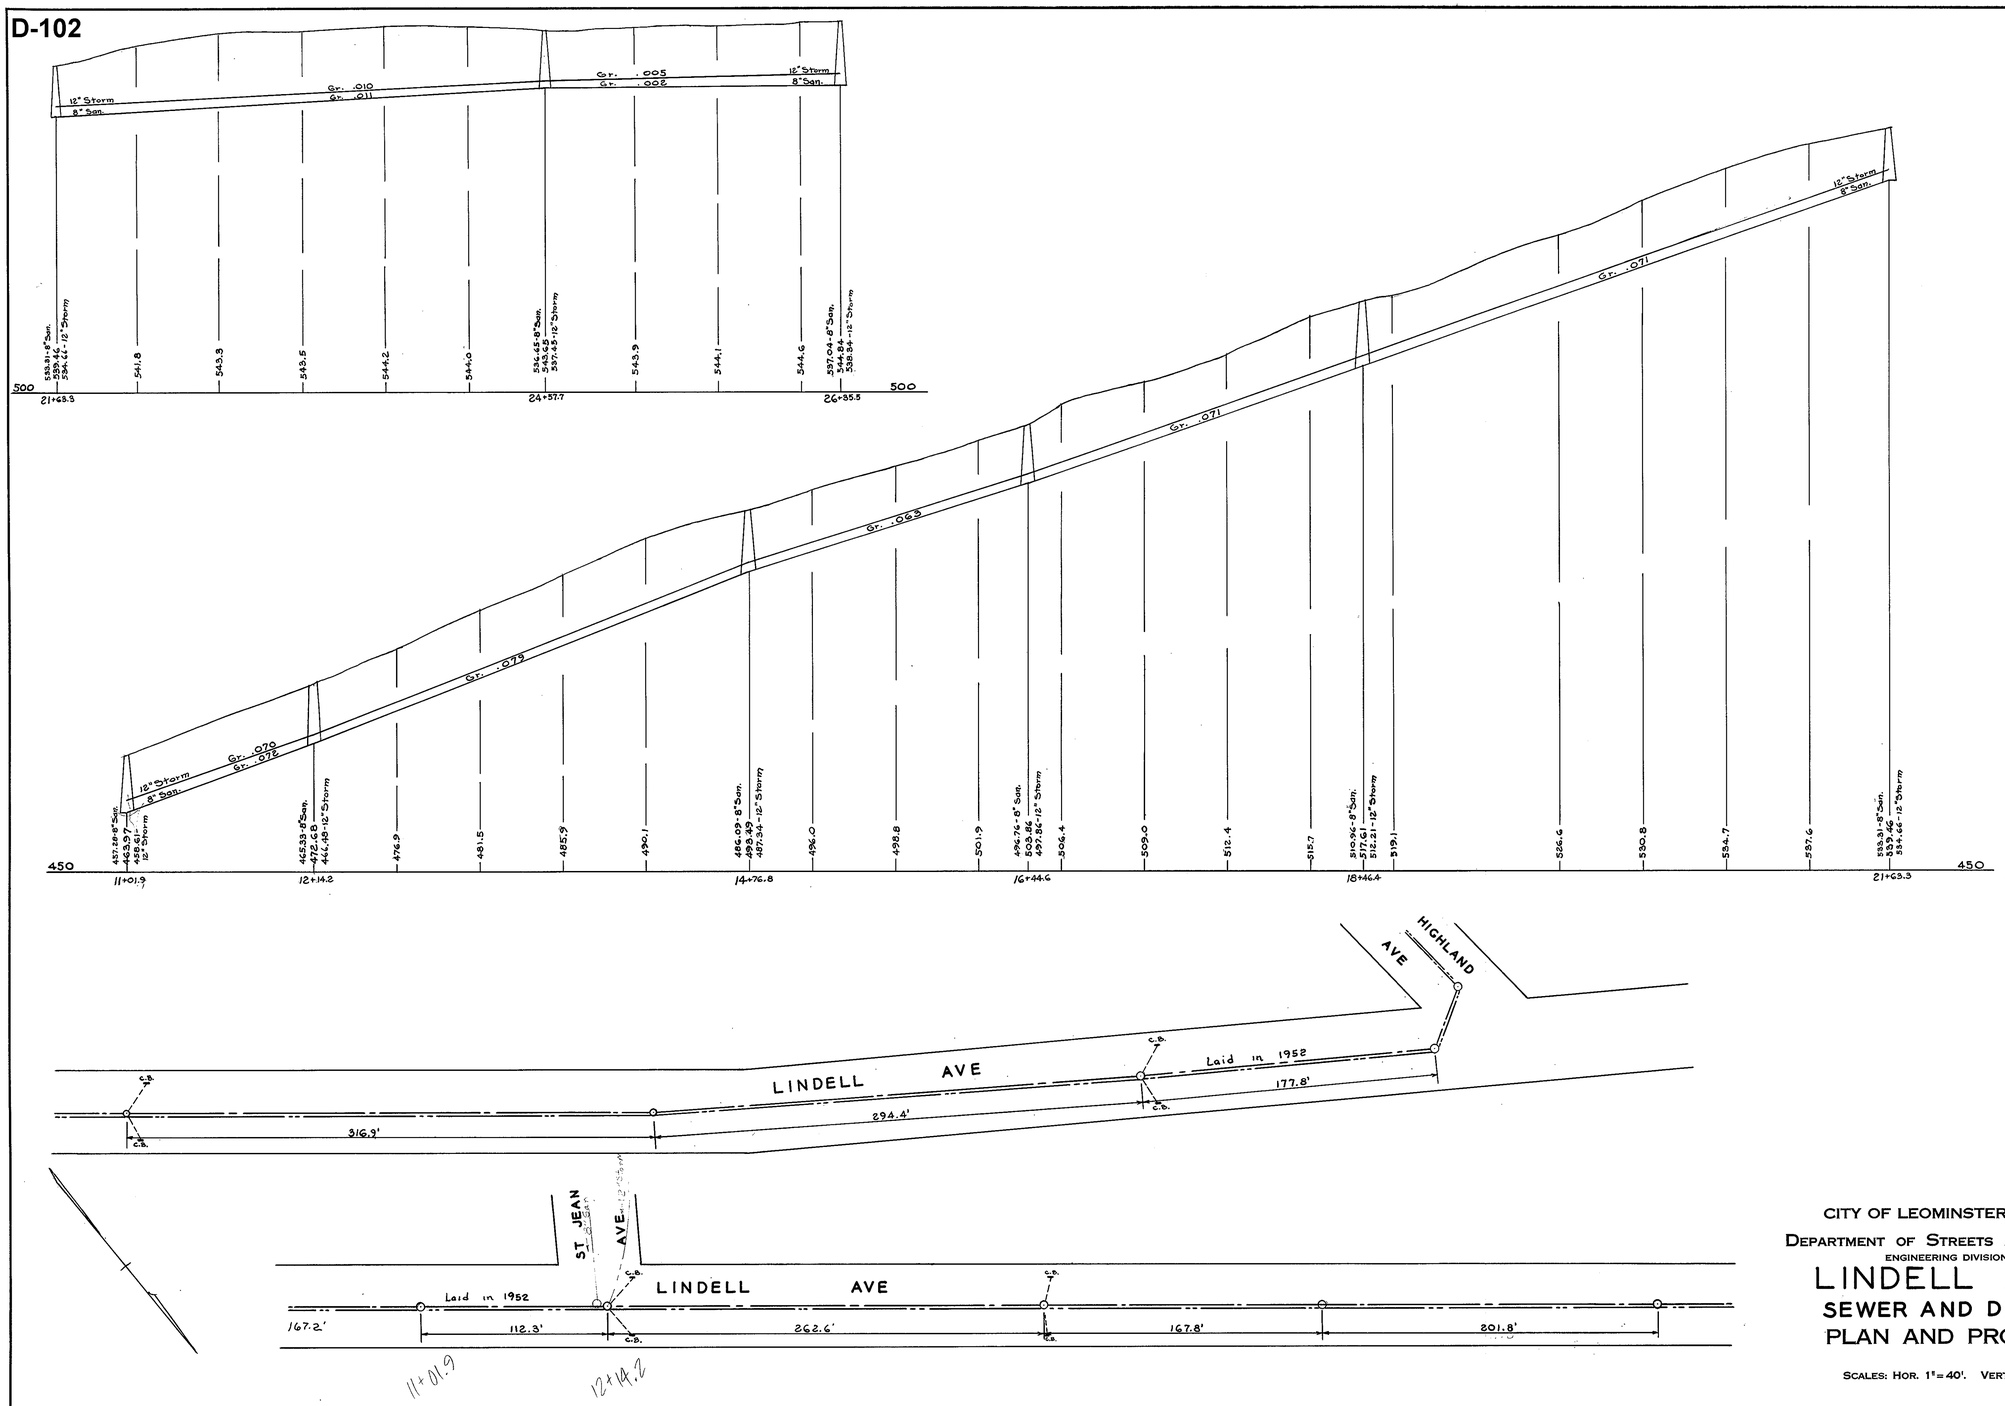

CITY OF LEOMINSTER, MASS.

DEPARTMENT OF STREETS AND SEWERS

ENGINEERING DIVISION

LINDELL AVE

SEWER AND DRAIN PLAN AND PROFILE

SCALES: HOR. 1" = 40'. VERT. 1" = 8'.

CASE No.
DRAWER No.
ACCES No.

F.B. 223-1

* "ARDWRIGHT" TRACING CLOTH B. L. M. INC. 7000

D-102