D-105

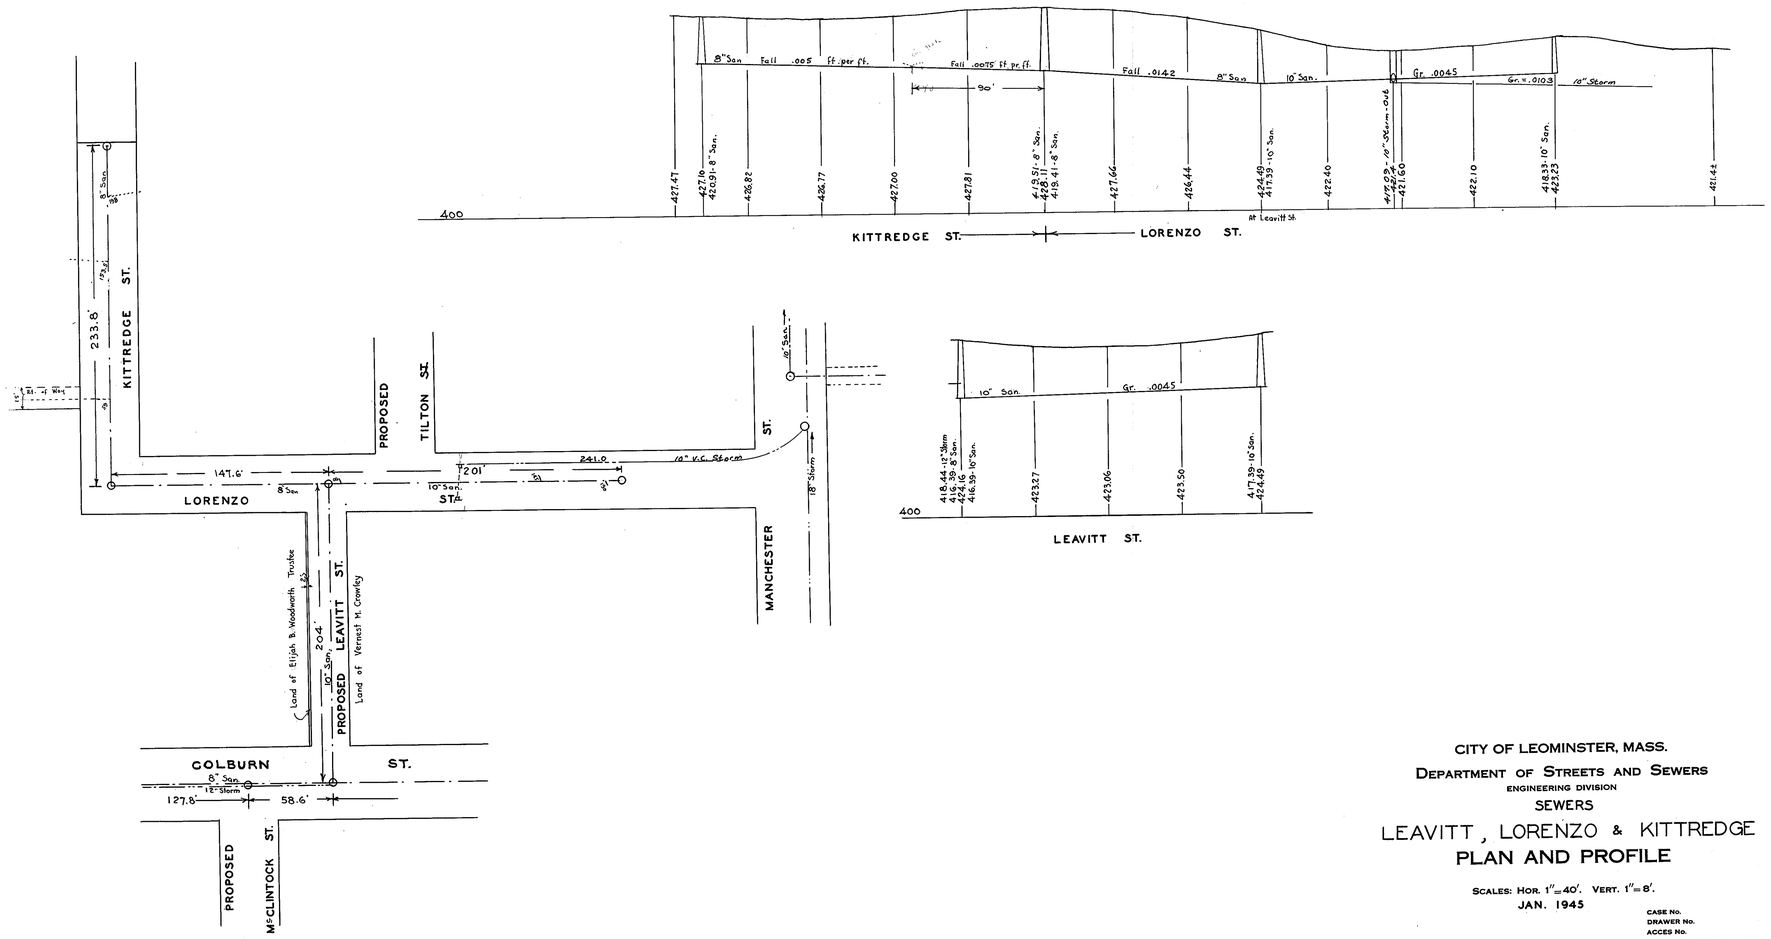

CITY OF LEOMINSTER, MASS.

DEPARTMENT OF STREETS AND SEWERS

ENGINEERING DIVISION

SEWERS

LEAVITT, LORENZO & KITTREDGE ST'S

PLAN AND PROFILE

SCALES: HOR. 1" = 40'. VERT. 1" = 8'.

JAN. 1945

CASE No.
DRAWER No.
ACCES No.

D-10