D-108

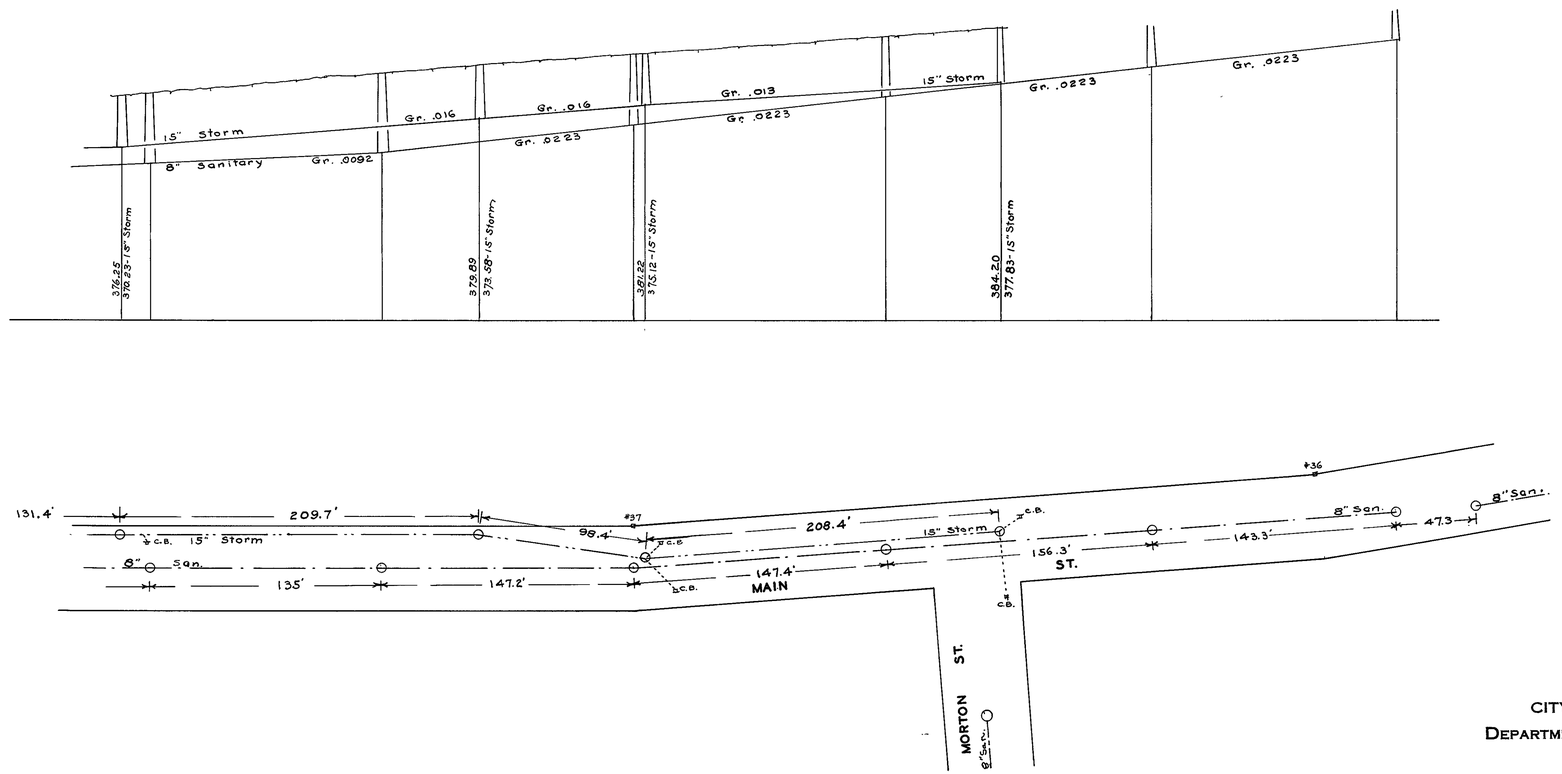

CITY OF LEOMINSTER, MASS.

DEPARTMENT OF STREETS AND SEWERS

ENGINEERING DIVISION

SEWERS

MAIN STREET

PLAN AND PROFILE

SCALES: HOR. 1" - 40'. VERT. 1" - 8'.

JULY 6, 1935

CASE No.
DRAWER No.
ACCES No.

D-108