D-114

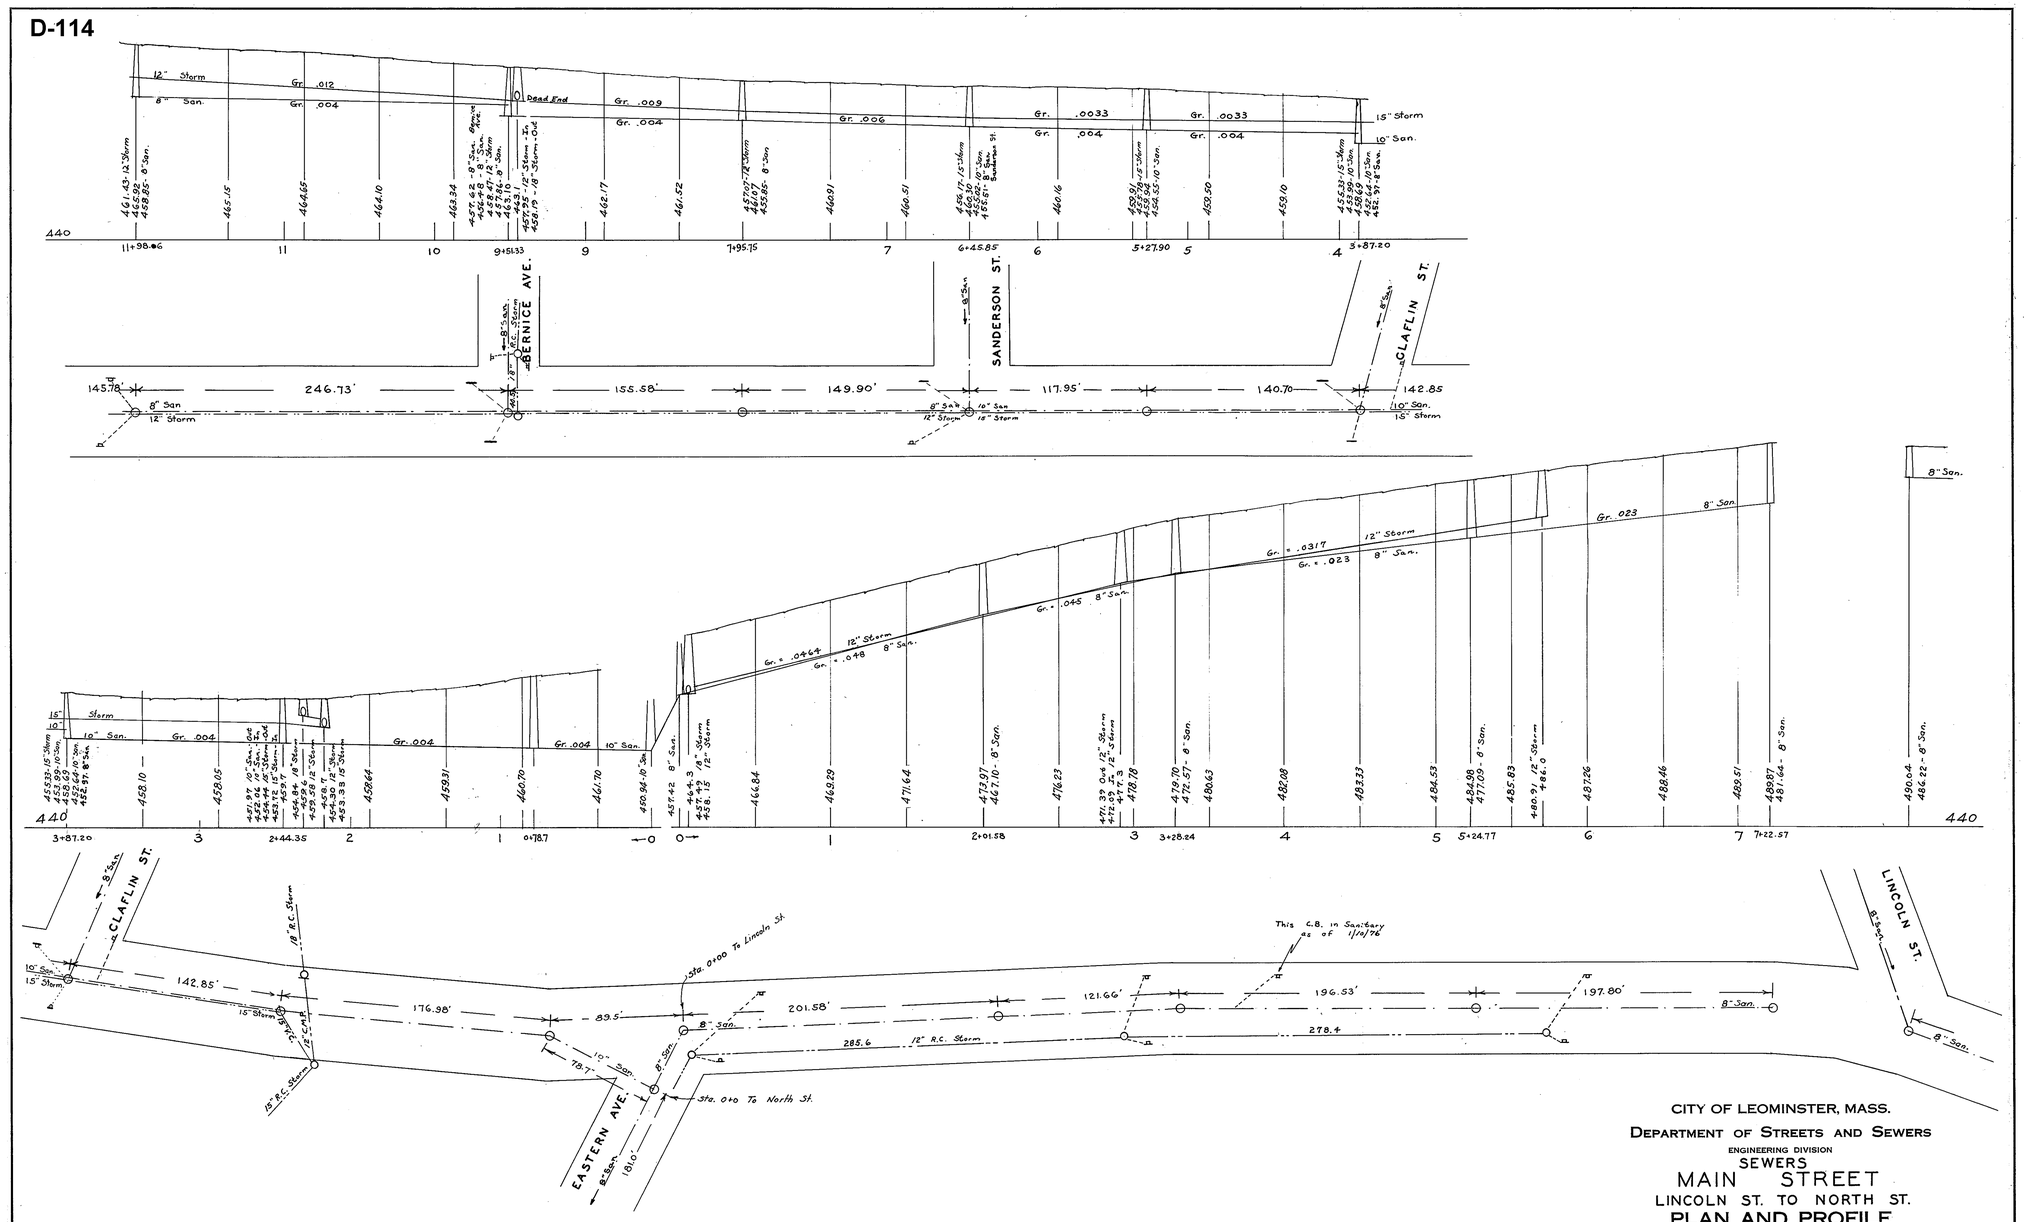

CITY OF LEOMINSTER, MASS.

DEPARTMENT OF STREETS AND SEWERS

ENGINEERING DIVISION

SEWERS

MAIN STREET

LINCOLN ST. TO NORTH ST.

PLAN AND PROFILE

SCALES: HOR. 1" = 40'. VERT. 1" = 8'.

NOV. 7, 1938

CASE No.
DRAWER No.
ACCESS No.

SHEET 1 OF 2

D-114