D-118a

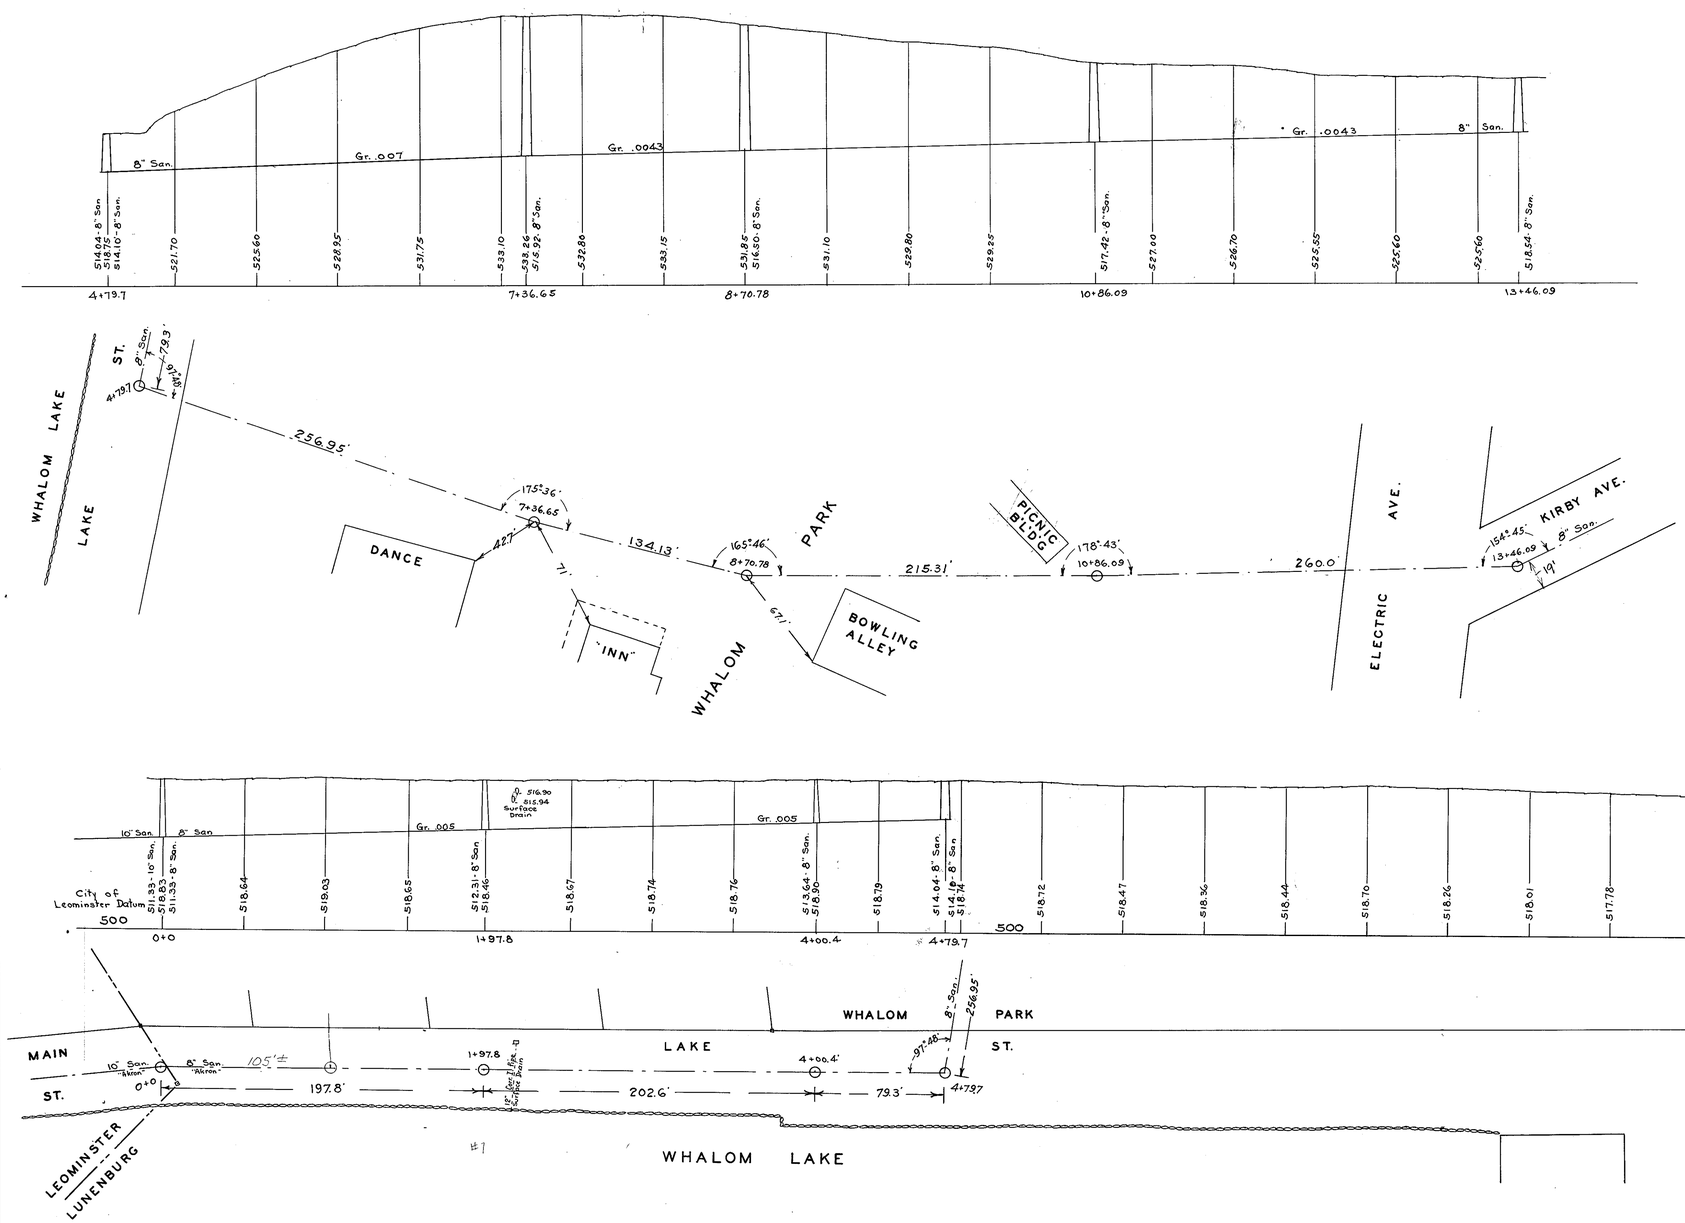

Deeds 370
Field Book 180 Page 105-110
Field Book 177 Page 29-40-92
Field Book 171 Page 1
Field Book 175 Page 102
Field Book 173 Pages 83
Field Book 172 Pages 136-139-120

CITY OF LEOMINSTER, MASS.

DEPARTMENT OF STREETS AND SEWERS

ENGINEERING DIVISION

TOWN OF LUNENBURG SEWERS

LAKE ST — WHALOM PARK

PLAN AND PROFILE

SCALES: HOR. 1" = 40'. VERT. 1" = 8'.

FEB. 6, 1939

CASE No.
DRAWER No.
ACCES No.

D-118A

1 & 79