D-118b

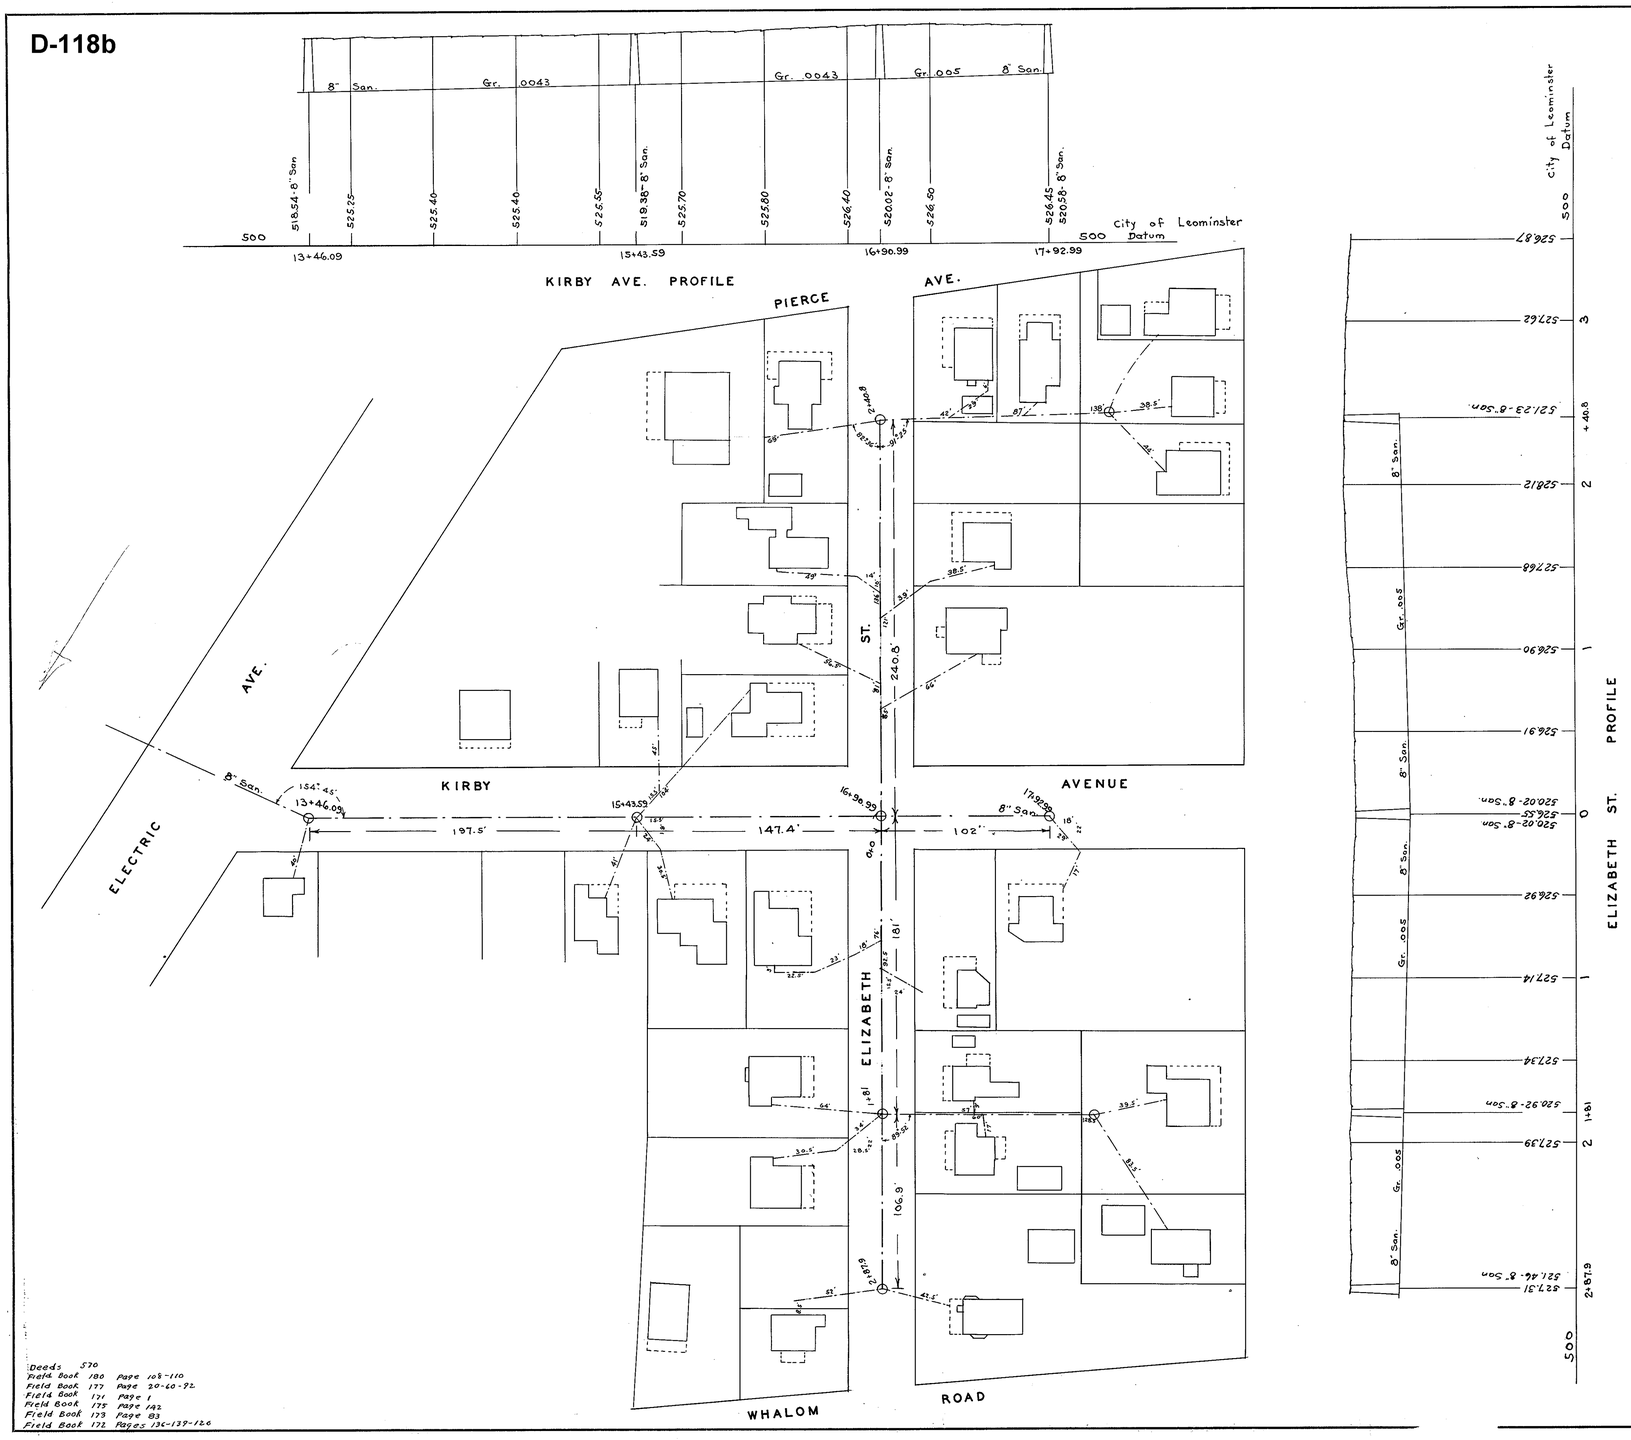

CITY OF LEOMINSTER, MASS.

DEPARTMENT OF STREETS AND SEWERS

ENGINEERING DIVISION

TOWN OF LUNENBURG SEWERS

KIRBY AVE. — ELIZABETH ST.

PLAN AND PROFILE

SCALES: HOR. 1" = 40'. VERT. 1" = 8'.

FEB. 6, 1939

CASE No.
DRAWER No
ACCES No.

D-