D-121

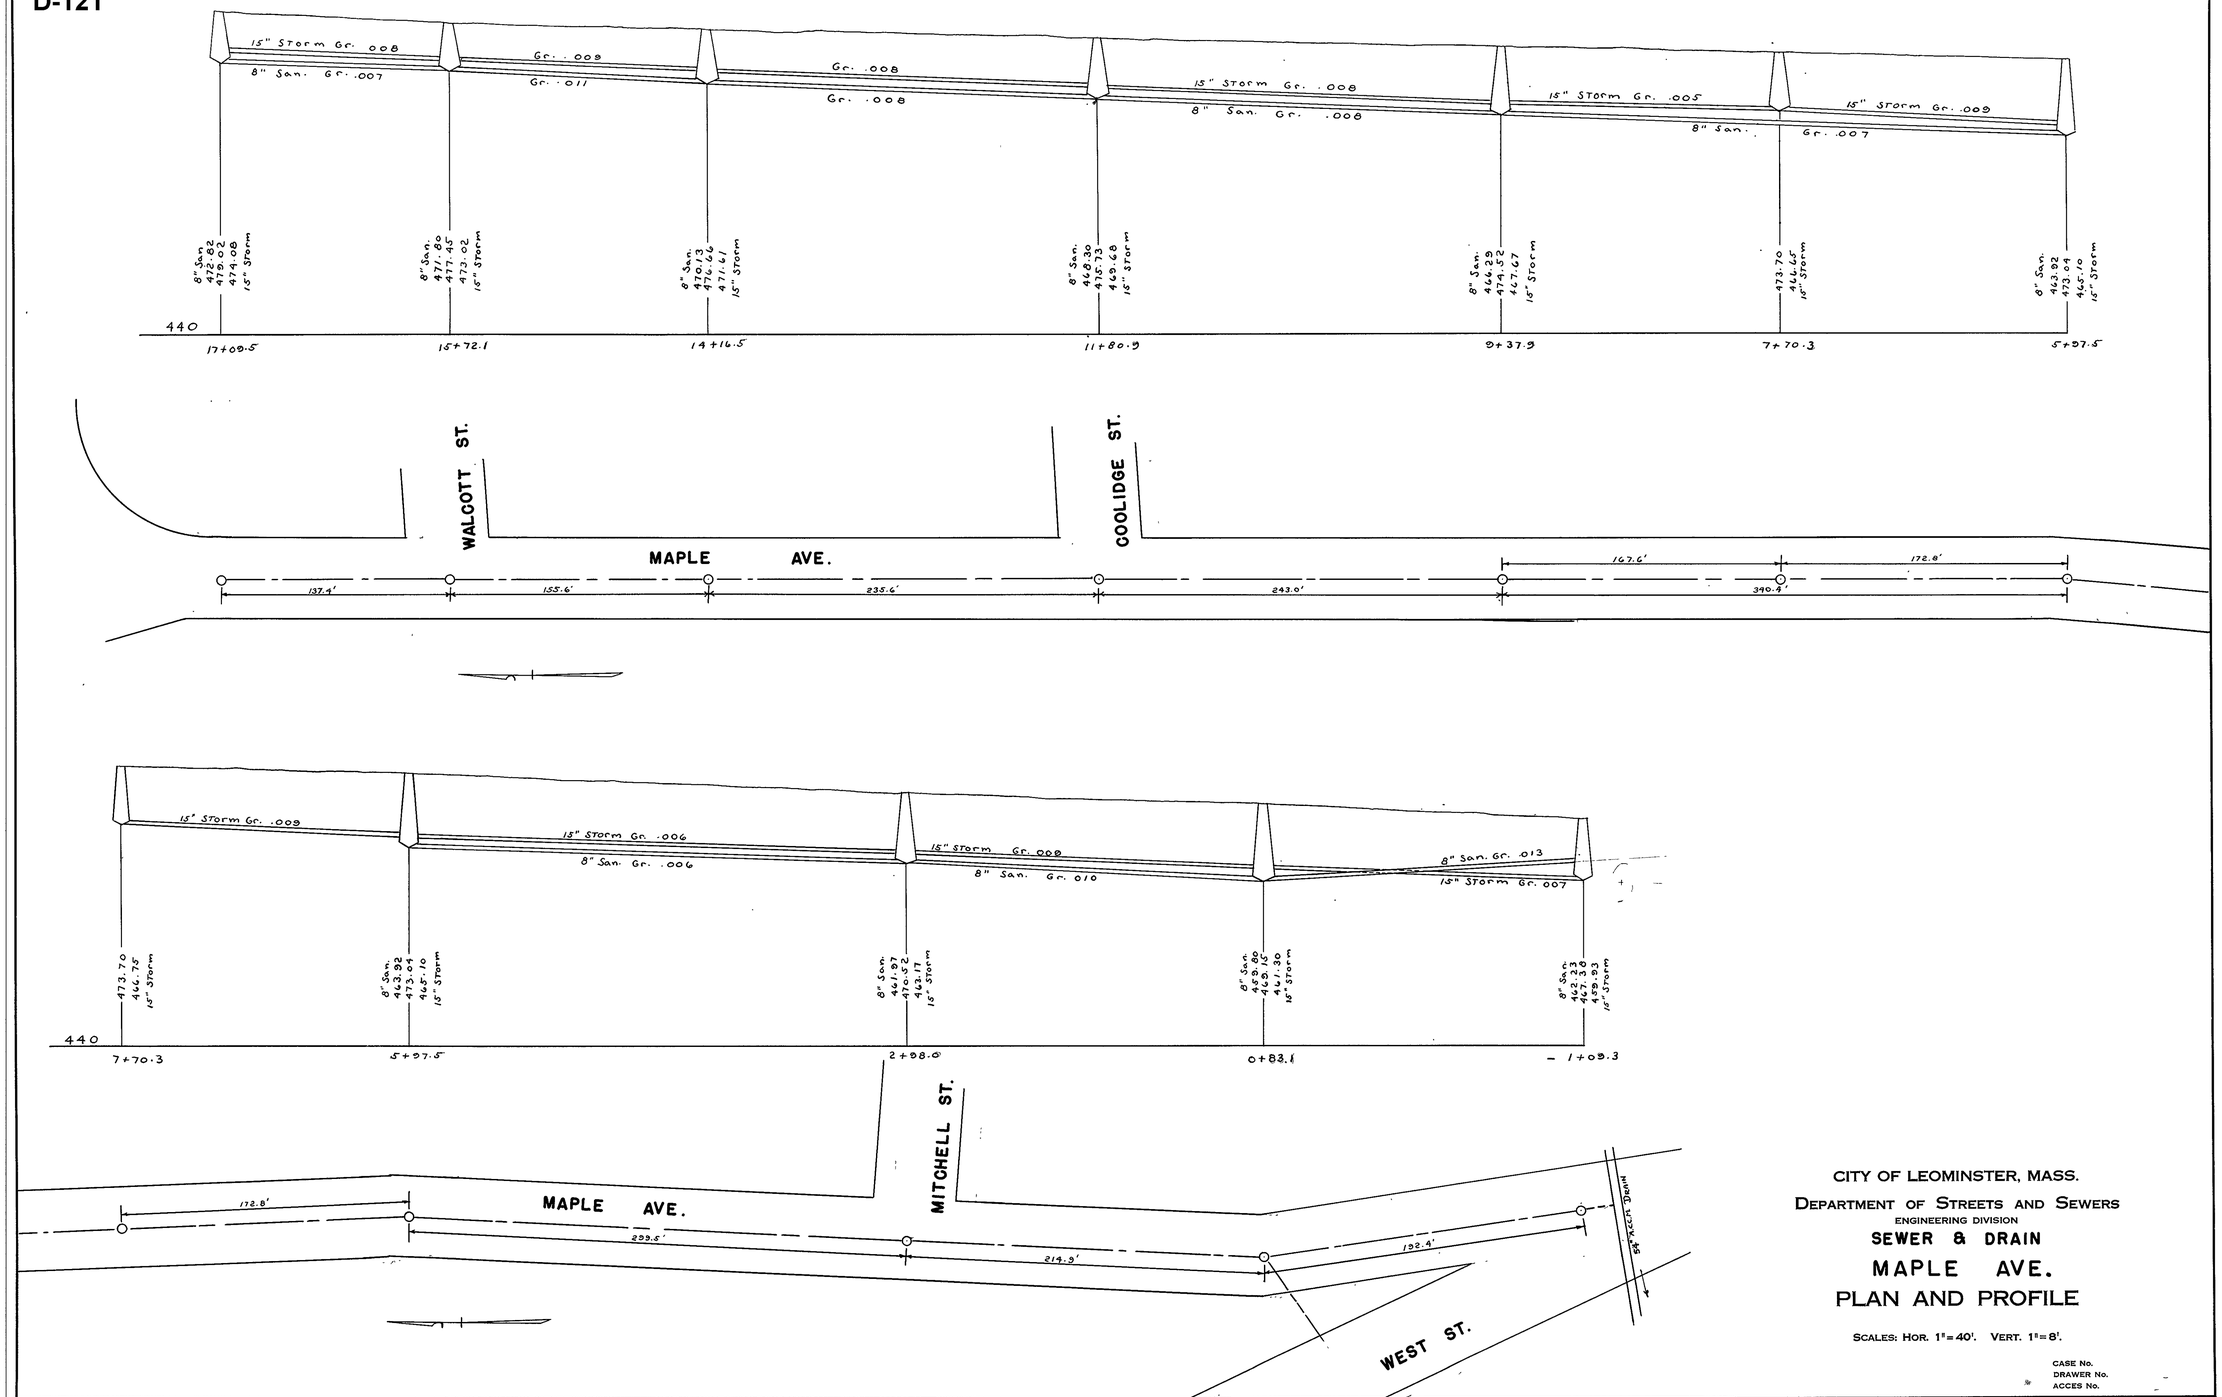

CITY OF LEOMINSTER, MASS.

DEPARTMENT OF STREETS AND SEWERS

ENGINEERING DIVISION

SEWER & DRAIN

MAPLE AVE.

PLAN AND PROFILE

SCALES: HOR. 1"=40'. VERT. 1"=8'.

CASE No.
DRAWER No.
ACCES No.

NB. 245 pg. 11
NB. 226 pg. 131, 138

* "ARCHRIGHT" TRACING CLOTH B. L. M. INC. 7893

D-121