D-122

SHEET 1 OF 2

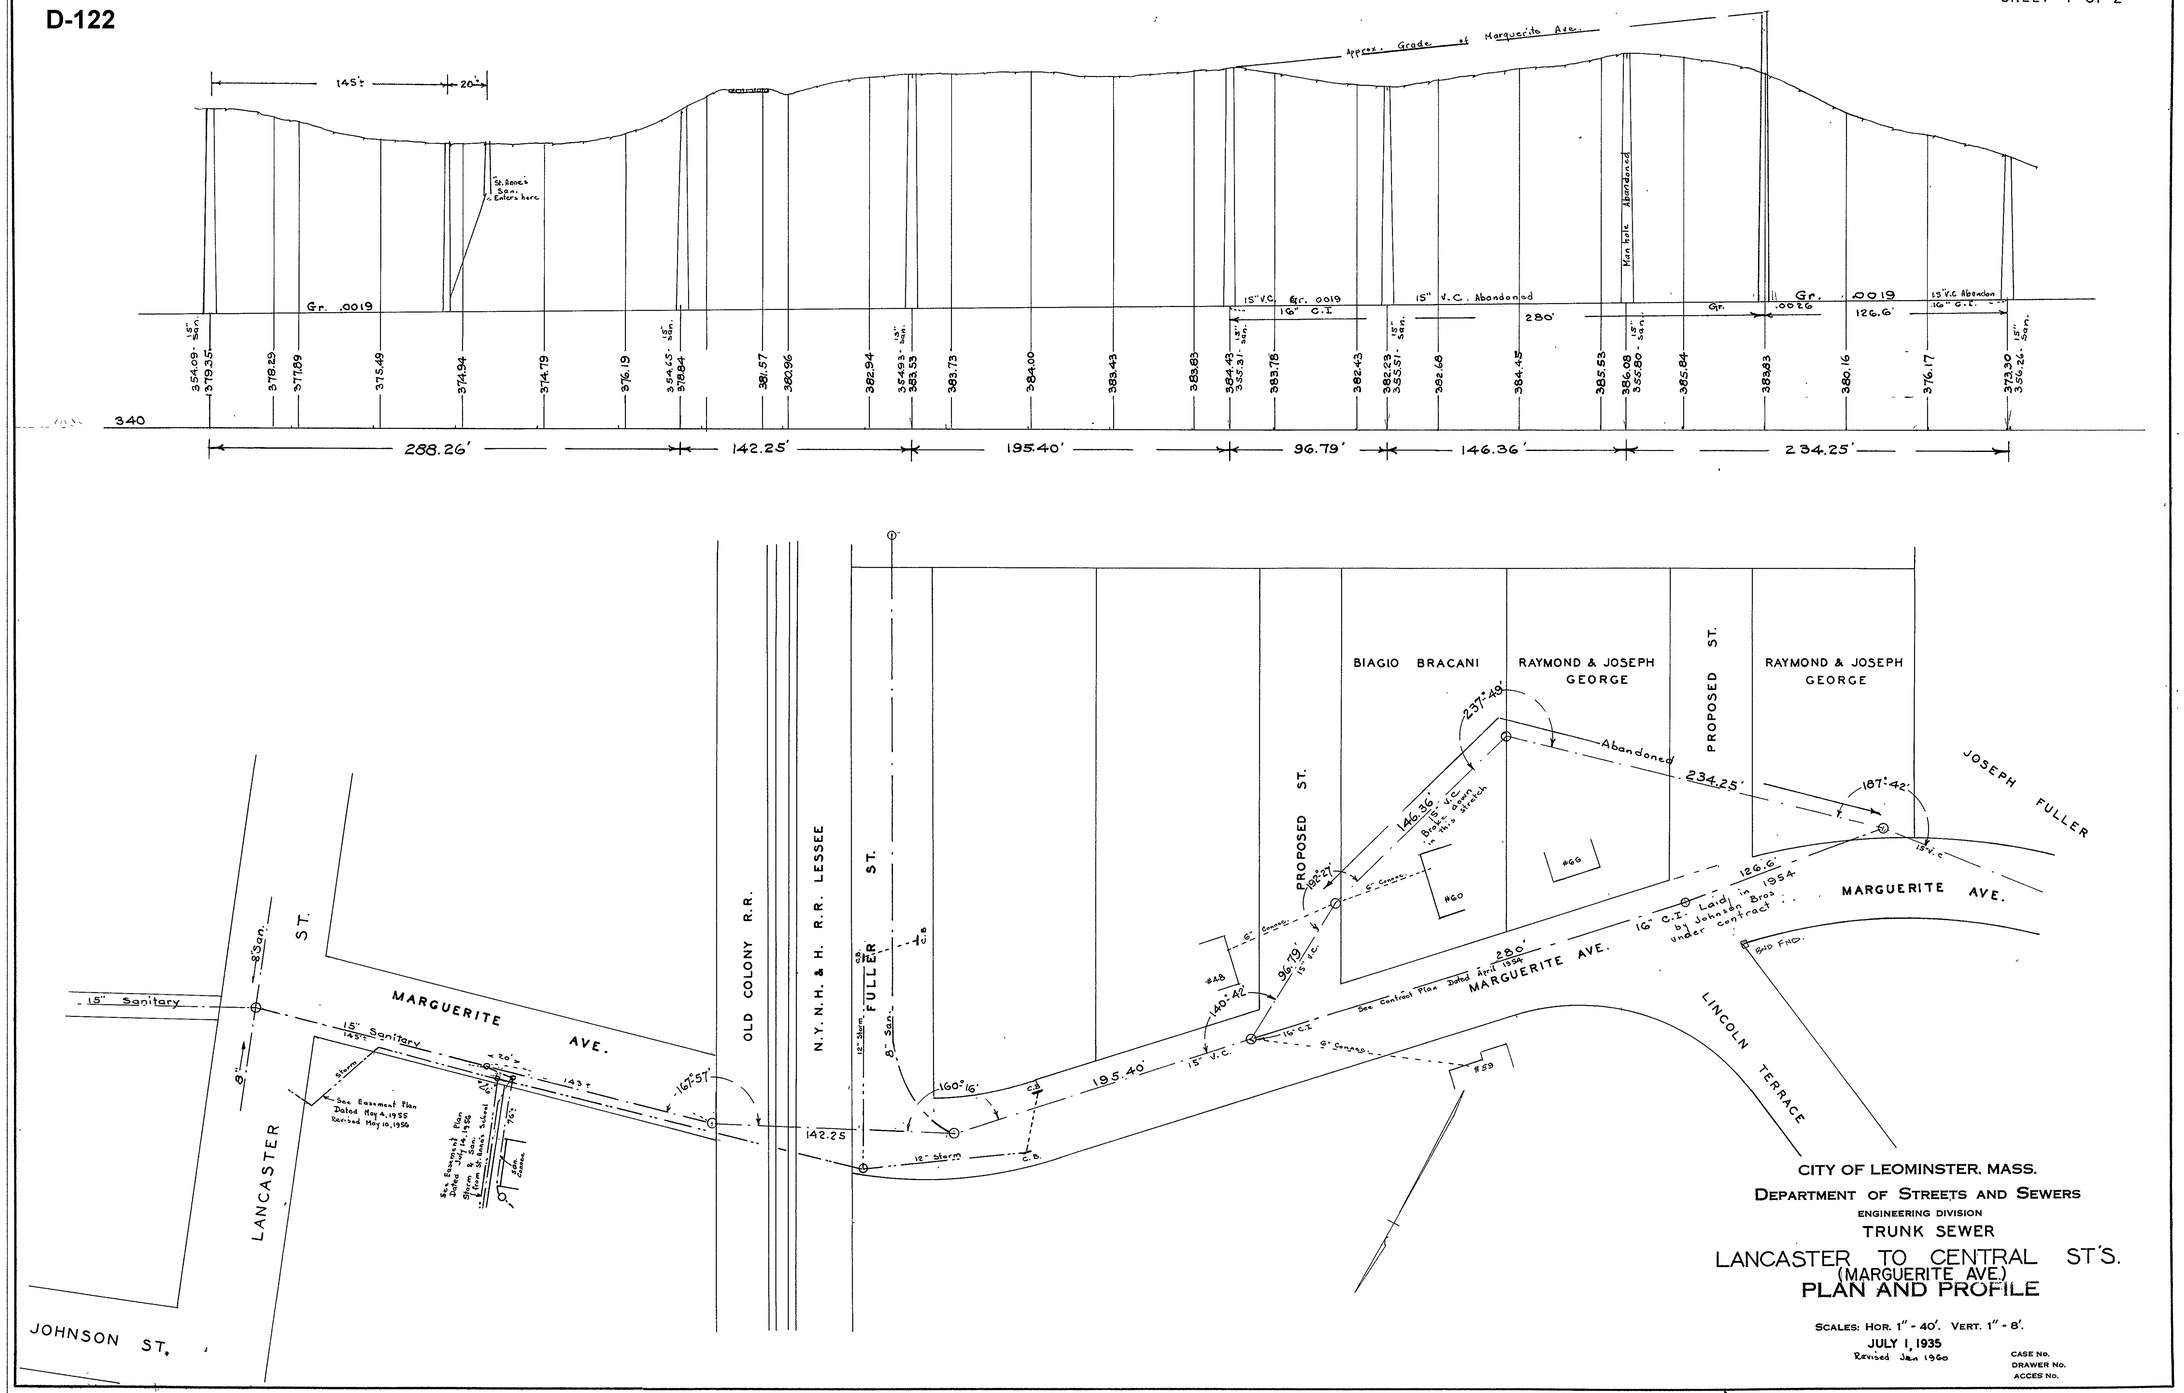

CITY OF LEOMINSTER, MASS.

DEPARTMENT OF STREETS AND SEWERS

ENGINEERING DIVISION

TRUNK SEWER

LANCASTER TO CENTRAL ST'S.
(MARGUERITE AVE.)

PLAN AND PROFILE

SCALES: HOR. 1" - 40'. VERT. 1" - 8'.

JULY 1, 1935
Revised Jan 1960

CASE No.
DRAWER No.
ACCES No.

D-122