D-124

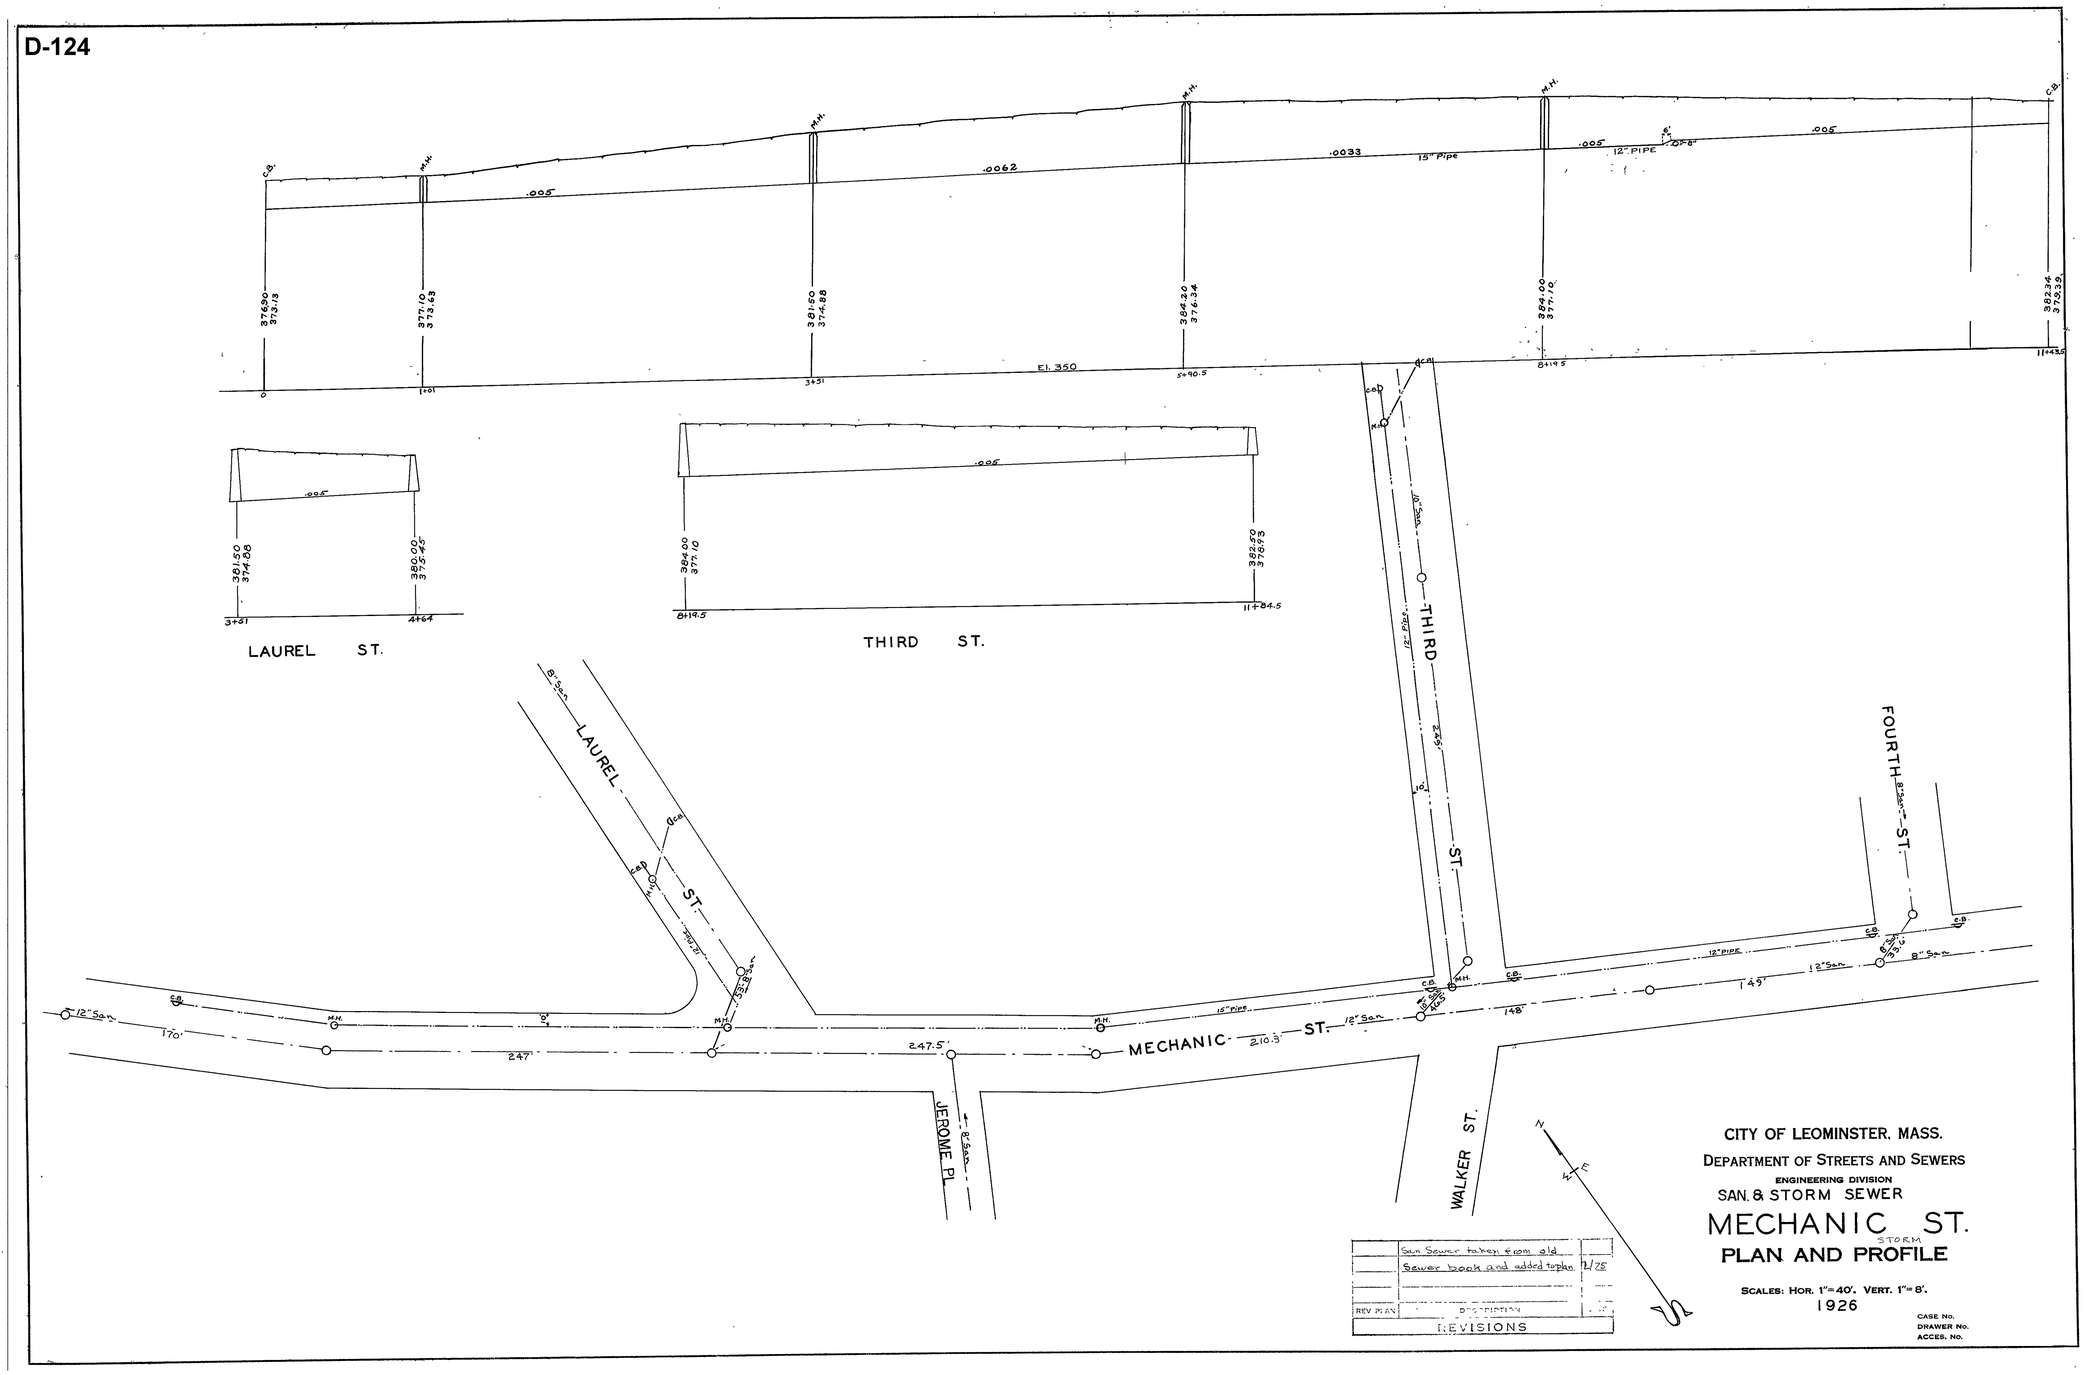

CITY OF LEOMINSTER, MASS.
DEPARTMENT OF STREETS AND SEWERS
ENGINEERING DIVISION
SAN. & STORM SEWER
MECHANIC ST.
STORM
PLAN AND PROFILE
SCALES: HOR. 1"=40'. VERT. 1"=8'.
1926
CASE No.
DRAWER No.
ACCES. No.

REV. PLAN	DESCRIPTION	
	San Sewer taken from old Sewer book and added to plan	2/25

REVISIONS

D-124