D-125

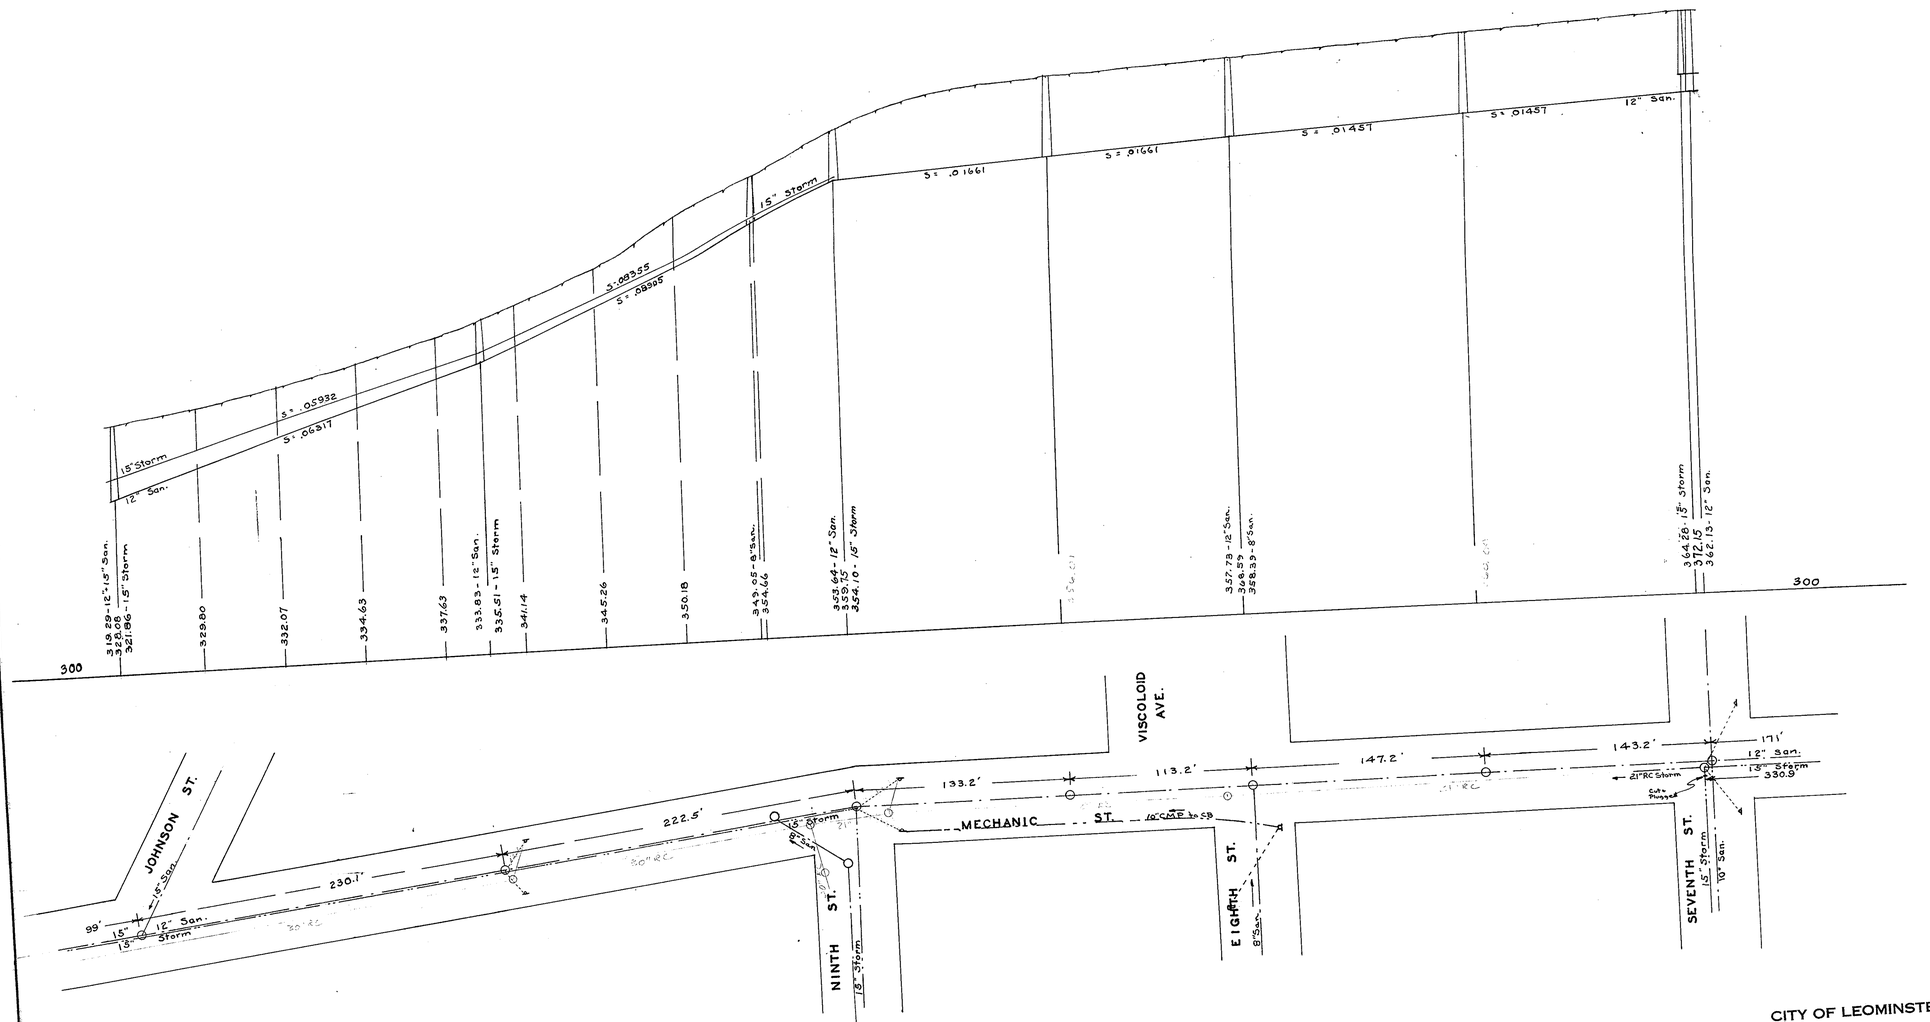

CITY OF LEOMINSTER. MASS.
DEPARTMENT OF STREETS AND SEWERS
ENGINEERING DIVISION
SEWERS
MECHANIC ST.
PLAN AND PROFILE

SCALES: HOR. 1" - 40'. VERT. 1" - 8'.
JULY 1, 1935

CASE No.
DRAWER No.
ACCES No.

REV. PLAN	DESCRIPTION	DATE
71-2	W+H DRAINAGE + SEPARATION to 7th St.	10-71

REVISIONS

D-1