D-127

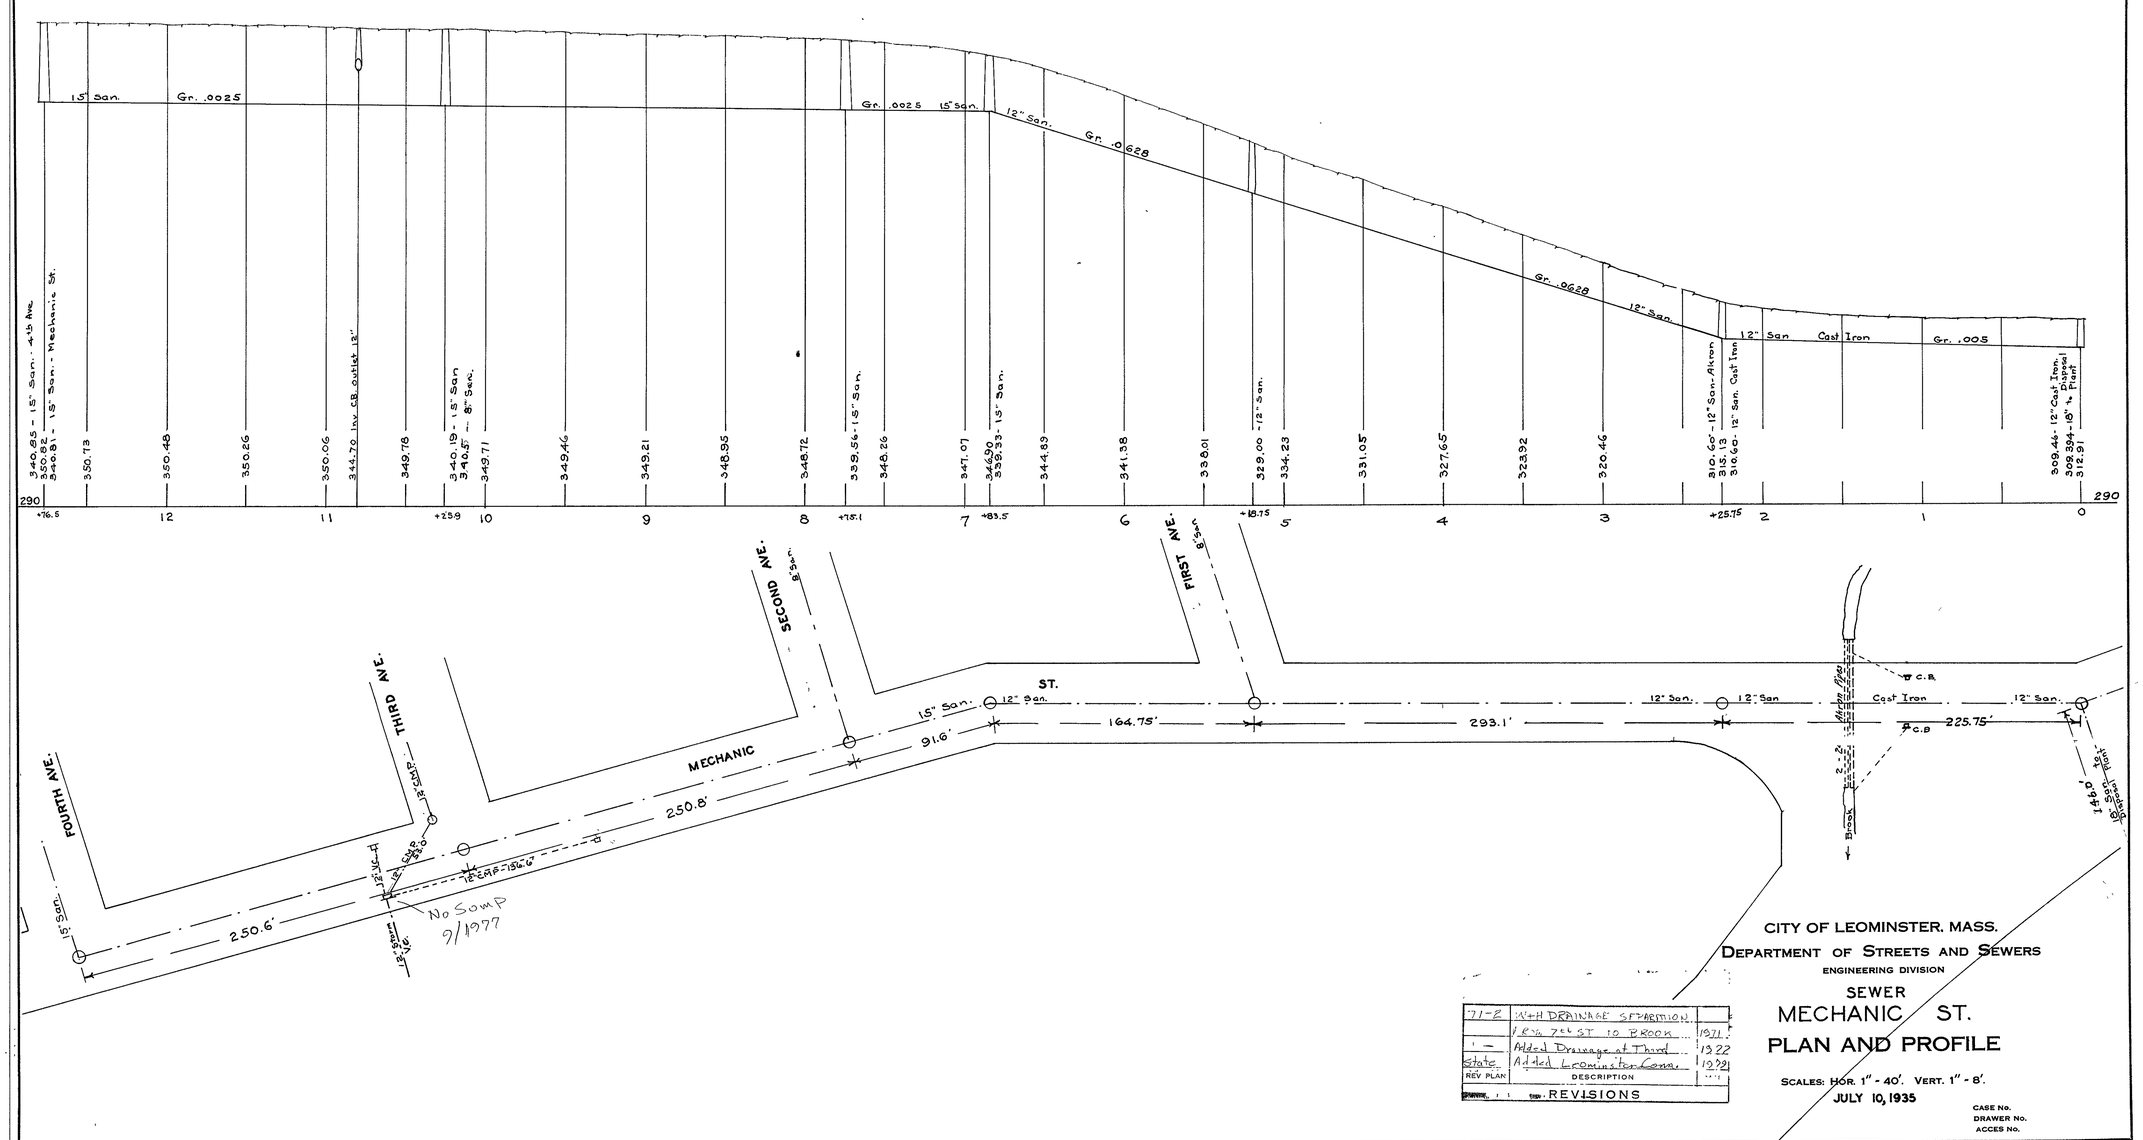

CITY OF LEOMINSTER, MASS.
DEPARTMENT OF STREETS AND SEWERS
ENGINEERING DIVISION

SEWER
MECHANIC ST.
PLAN AND PROFILE

SCALES: HOR. 1" - 40'. VERT. 1" - 8'.
JULY 10, 1935

CASE No.
DRAWER No.
ACCES No.

REV PLAN	DESCRIPTION	
71-2	W+H DRAINAGE SEPARATION	
	1 Rm 7th ST TO BROOK	1971
—	Added Drainage at Third	1922
State	Added Leominster Conn.	1939

REVISIONS

D-127