D-129

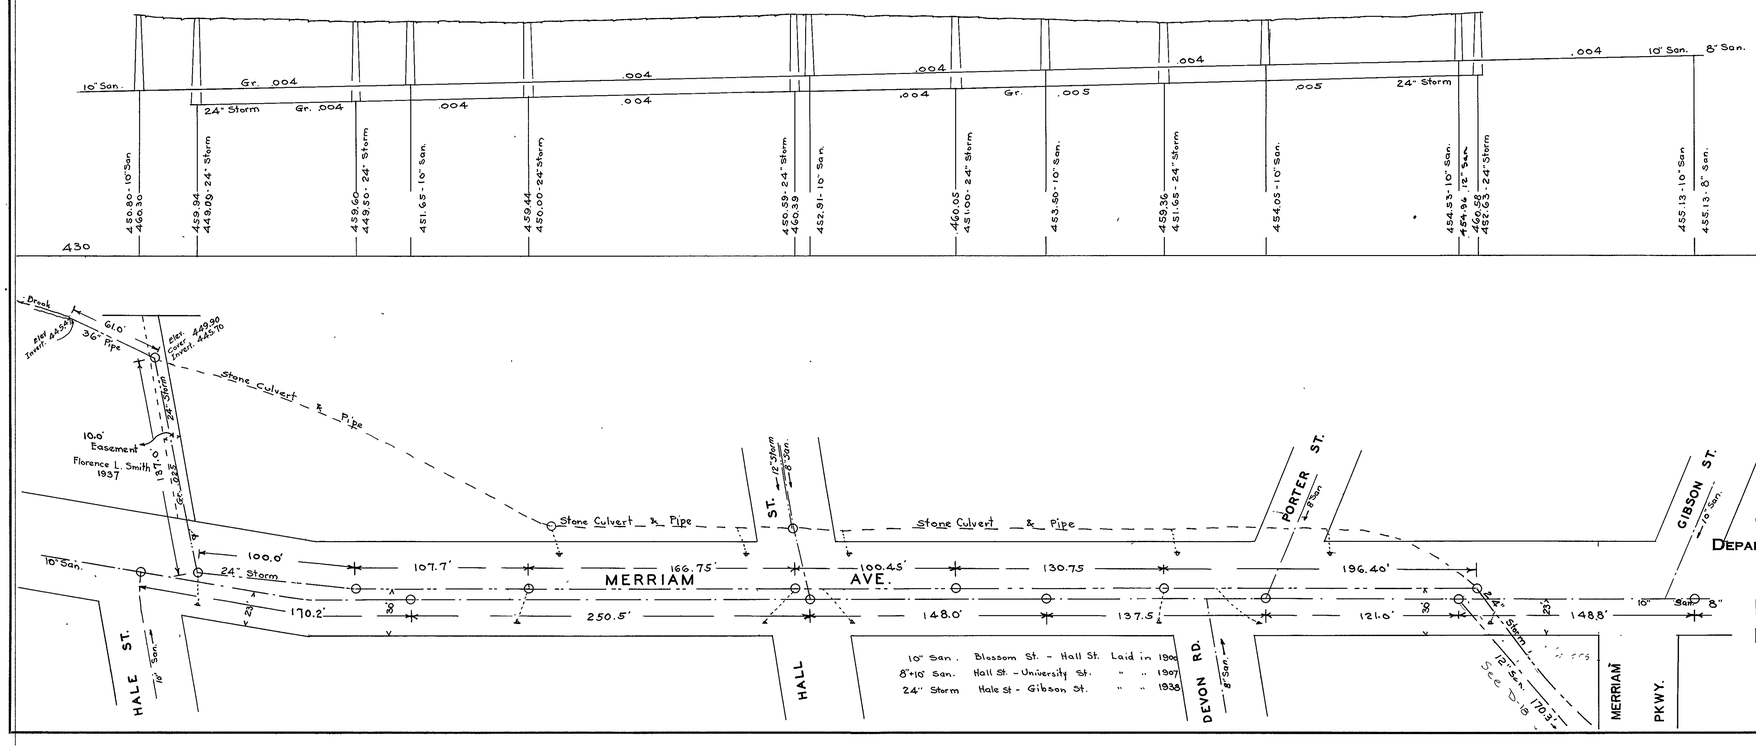

CITY OF LEOMINSTER, MASS.

DEPARTMENT OF STREETS AND SEWERS

ENGINEERING DIVISION

SEWERS

MERRIAM AVE.

PLAN AND PROFILE

SCALES: HOR. 1" = 40'. VERT. 1" = 8'.

MAR. 6, 1939

CASE No.

DRAWER No.

ACCES No.

D-129