D-130

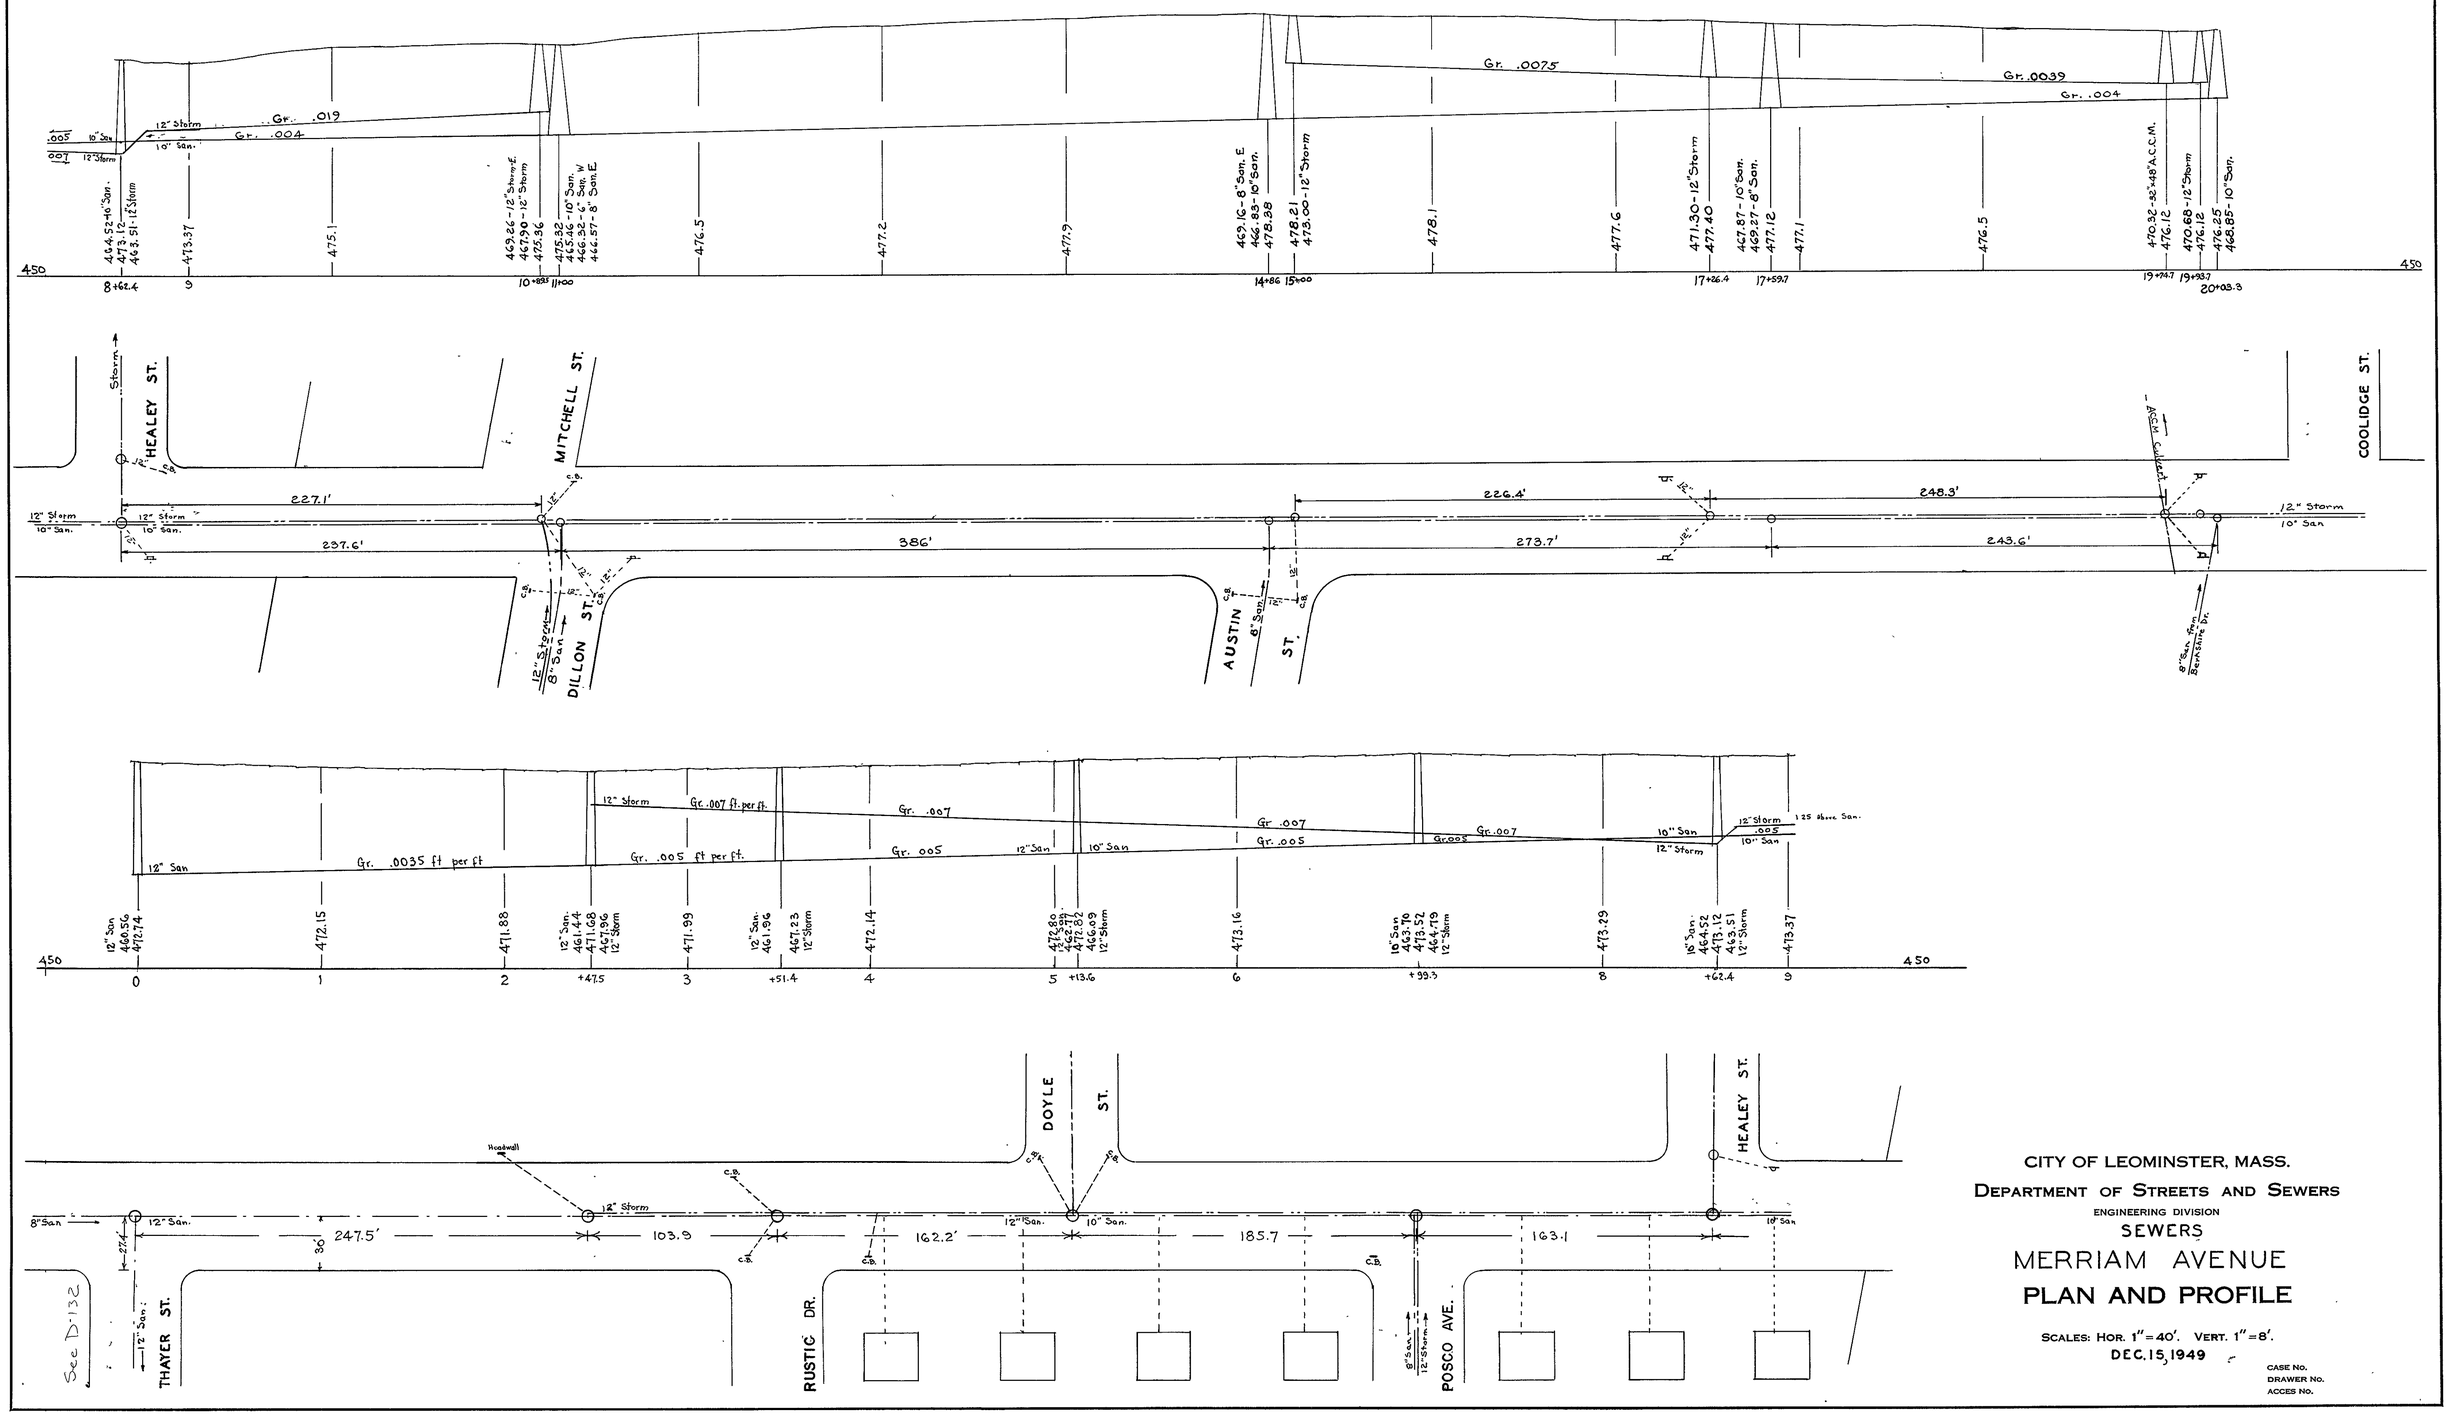

CITY OF LEOMINSTER, MASS.

DEPARTMENT OF STREETS AND SEWERS

ENGINEERING DIVISION

SEWERS

MERRIAM AVENUE

PLAN AND PROFILE

SCALES: HOR. 1" = 40'. VERT. 1" = 8'.

DEC. 15, 1949

CASE NO.
DRAWER NO.
ACCES NO.

D-130