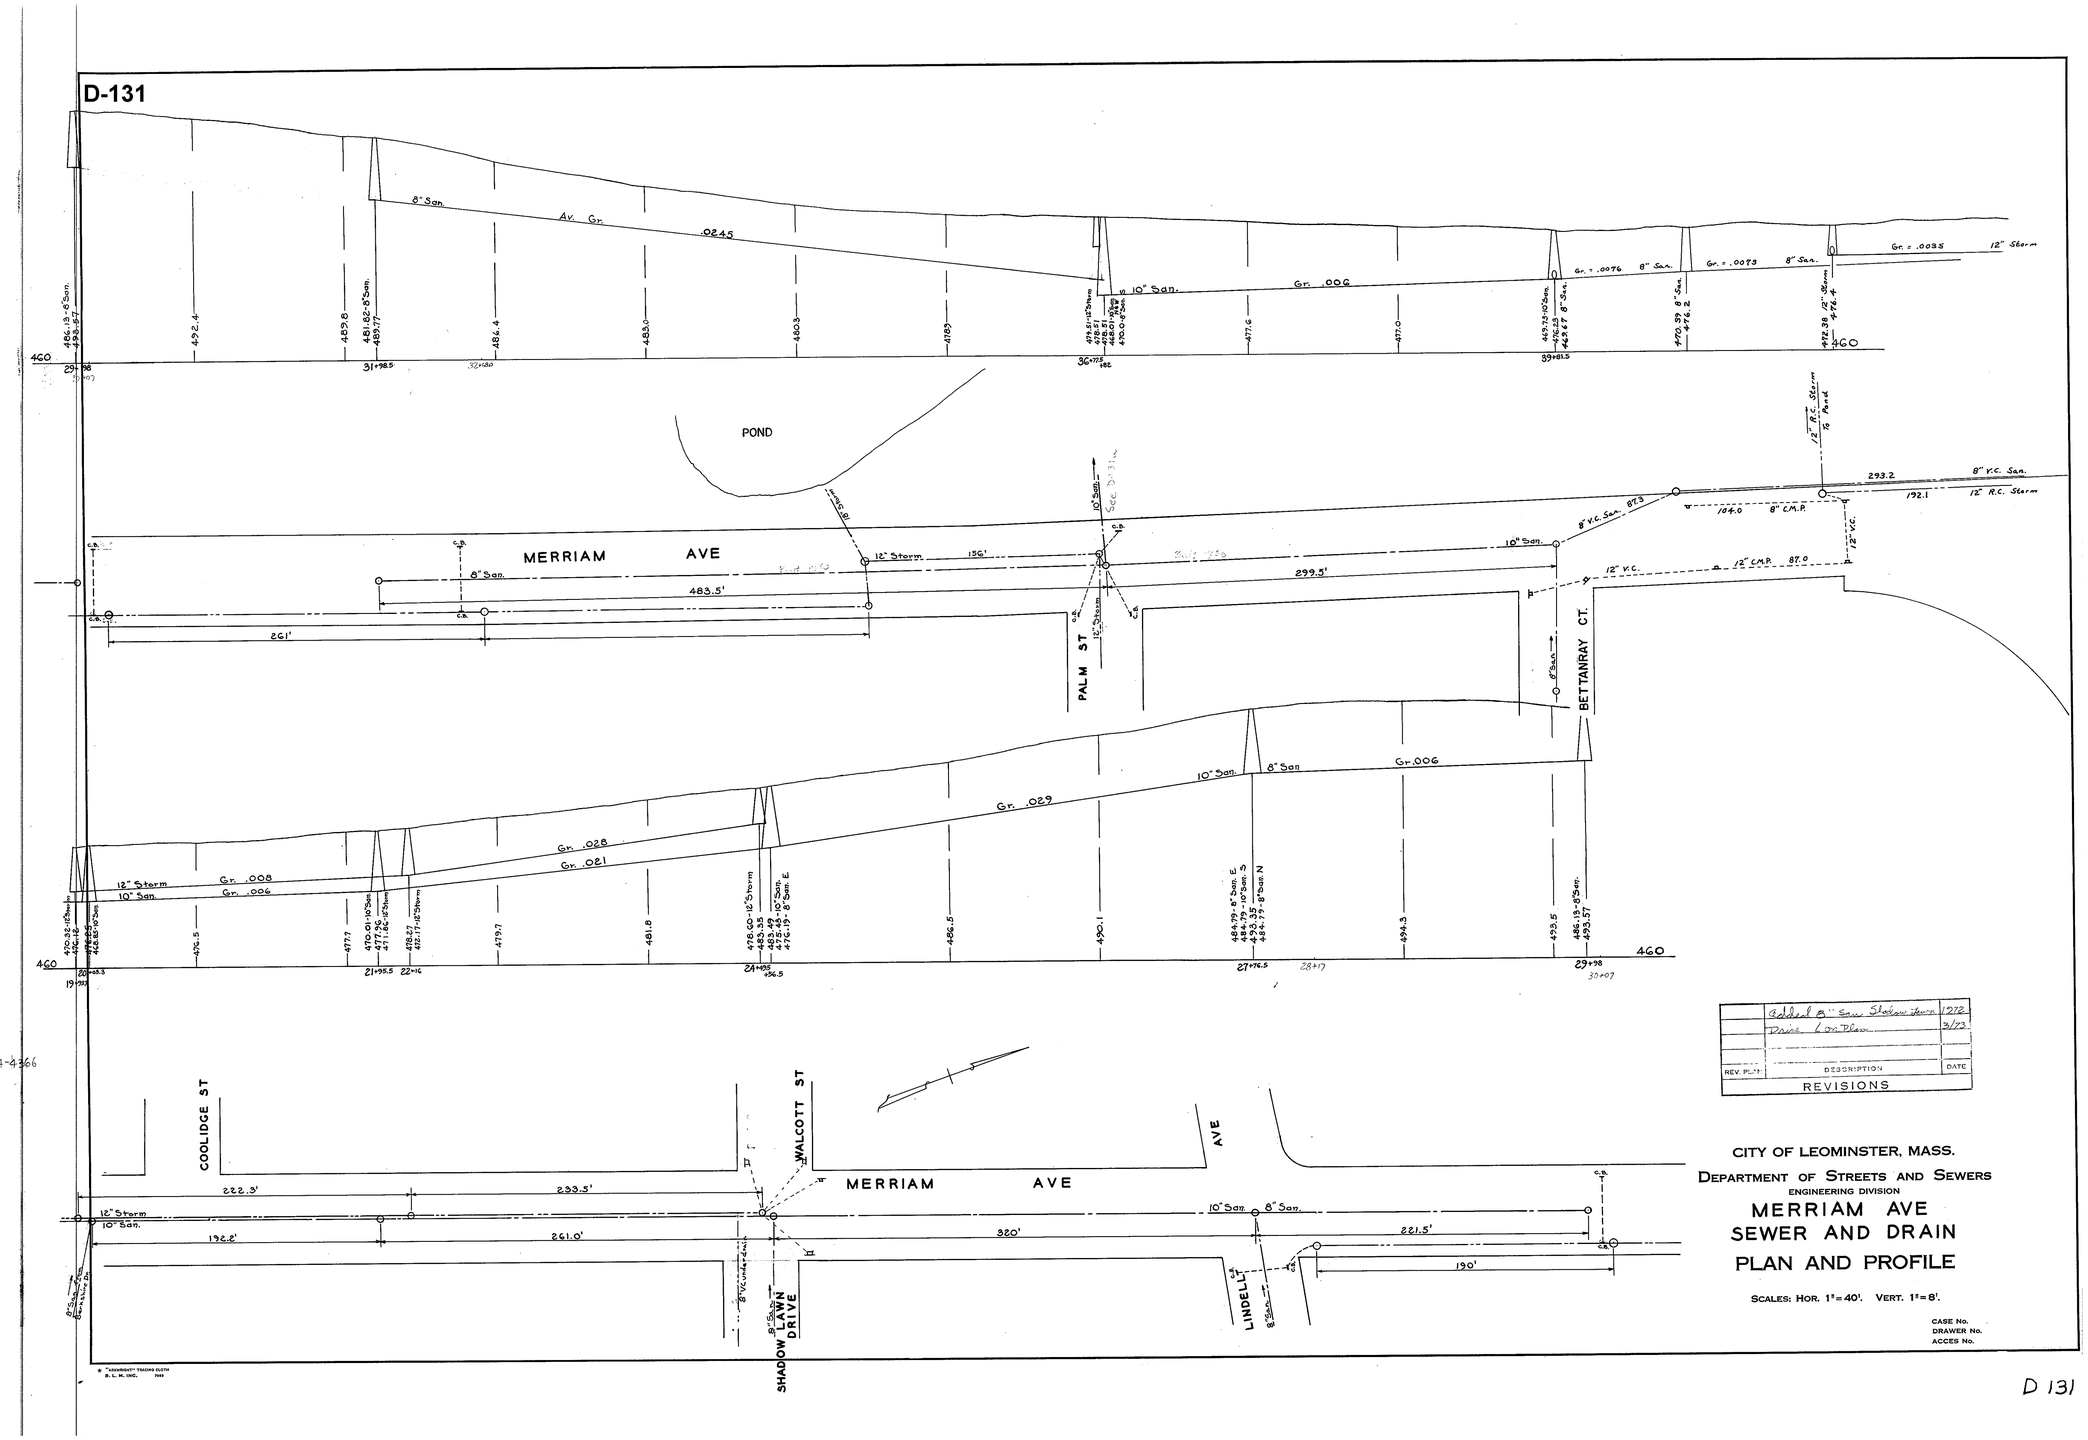

REV. PLAN	DESCRIPTION	DATE
	Added 8" San Shadow Lawn	1972
	Drive Low Plan	3/73

REVISIONS

CITY OF LEOMINSTER, MASS.

DEPARTMENT OF STREETS AND SEWERS

ENGINEERING DIVISION

MERRIAM AVE SEWER AND DRAIN PLAN AND PROFILE

SCALES: HOR. 1" = 40'. VERT. 1" = 8'.

CASE No.
DRAWER No.
ACCES No.

D 131