D-132

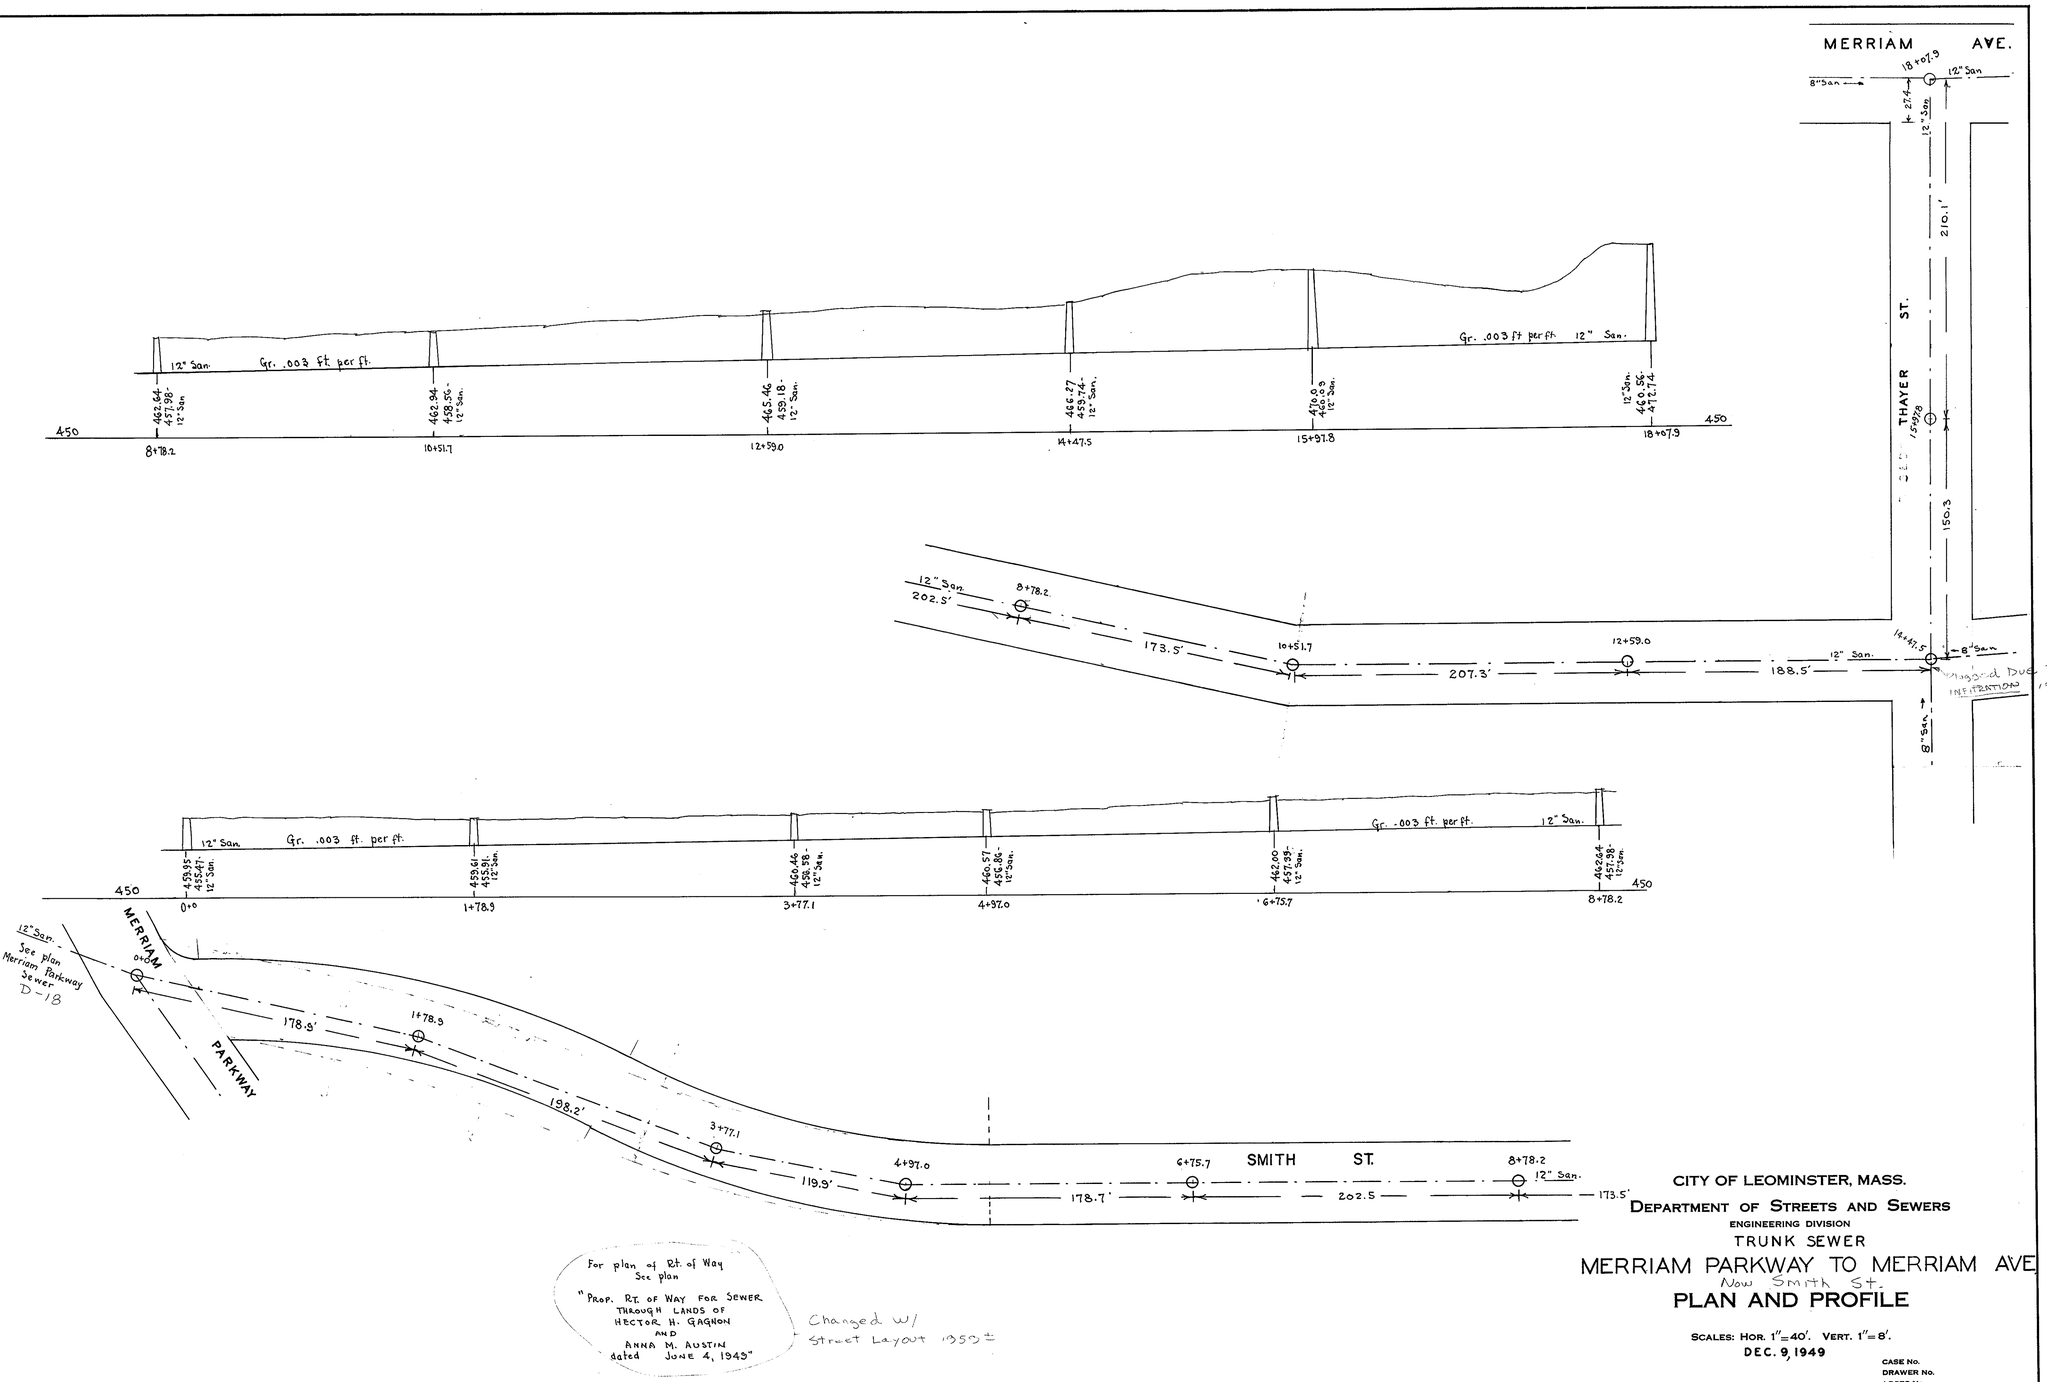

CITY OF LEOMINSTER, MASS.

DEPARTMENT OF STREETS AND SEWERS

ENGINEERING DIVISION

TRUNK SEWER

MERRIAM PARKWAY TO MERRIAM AVE.

Now Smith St.

PLAN AND PROFILE

SCALES: HOR. 1"=40'. VERT. 1"=8'.

DEC. 9, 1949

CASE No.

DRAWER No.

ACCES No.

Plans G-E-71
G-E-76
17-D-28

F.B. 206-43

D-132