D-134

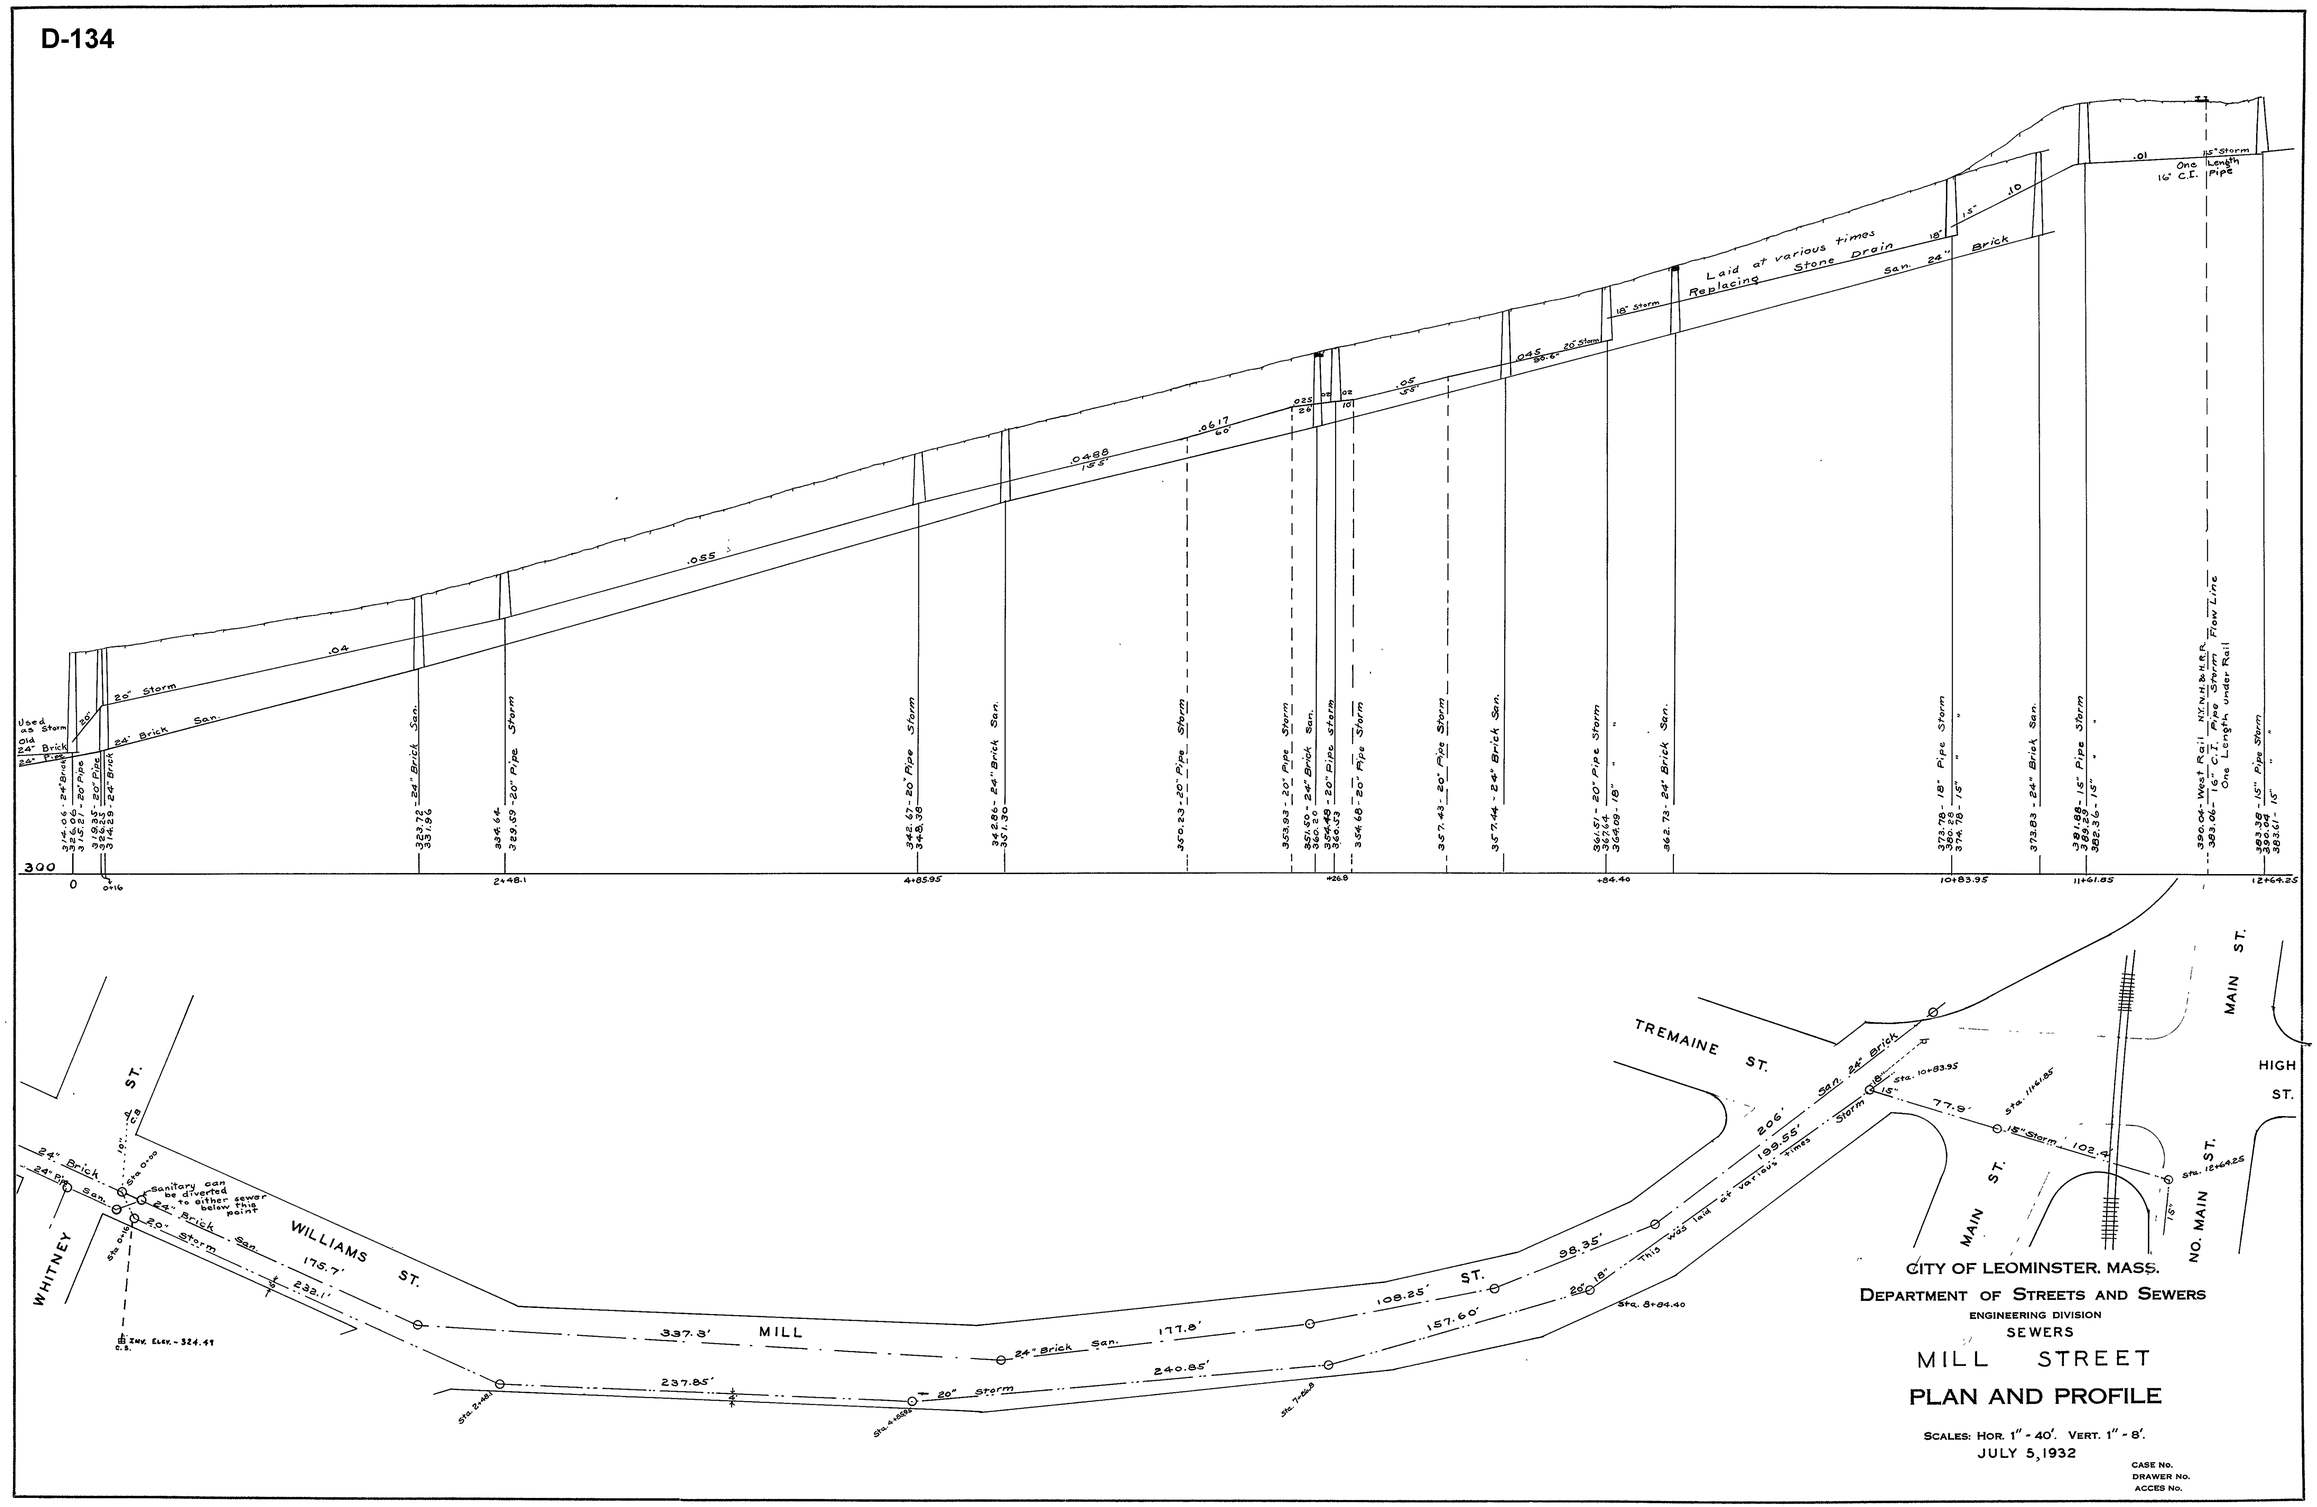

CITY OF LEOMINSTER, MASS.
DEPARTMENT OF STREETS AND SEWERS
ENGINEERING DIVISION
SEWERS

MILL STREET

PLAN AND PROFILE

SCALES: HOR. 1" - 40'. VERT. 1" - 8'.
JULY 5, 1932

CASE No.
DRAWER No.
ACCES No.

D-134