D-135

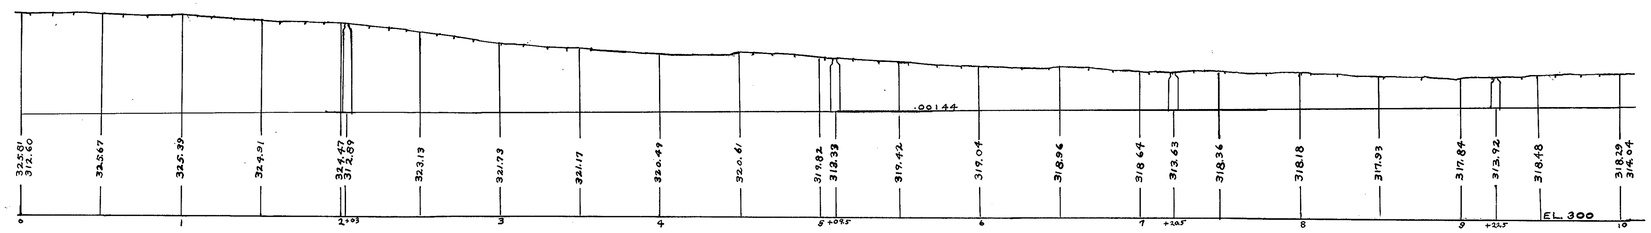

EVERGREEN CEMETERY

CITY OF LEOMINSTER

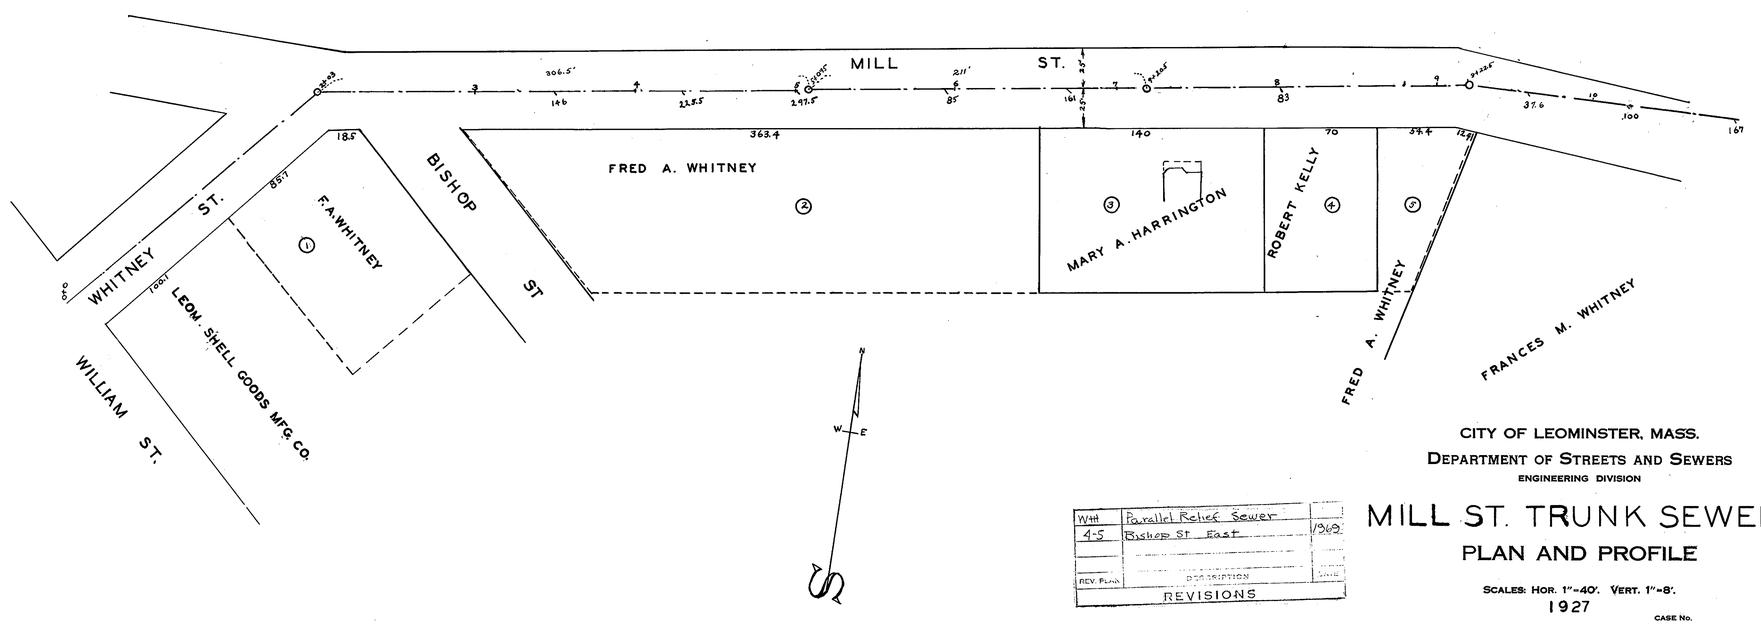

W4H	Parallel Relief Sewer	
4-5	Bishop St East	1969
REV. PLAN	DESCRIPTION	DATE

REVISIONS

CITY OF LEOMINSTER, MASS.

DEPARTMENT OF STREETS AND SEWERS

ENGINEERING DIVISION

MILL ST. TRUNK SEWER

PLAN AND PROFILE

SCALES: HOR. 1"=40'. VERT. 1"=8'.

1927

CASE No.

DRAWER No.

ACCES No.

D-135