D-136

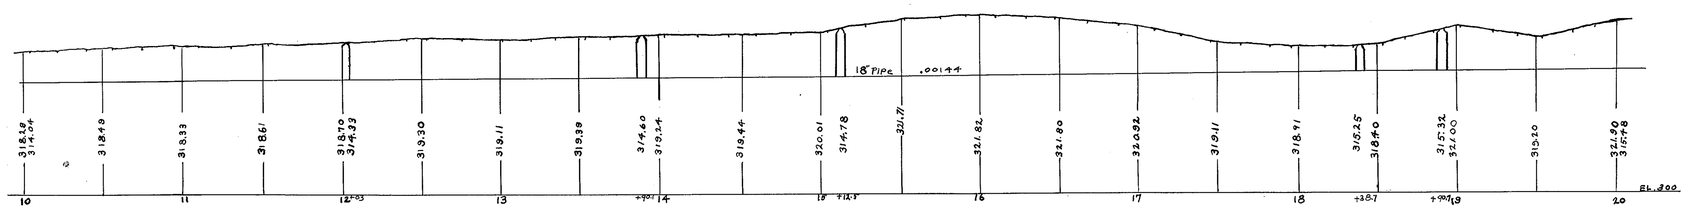

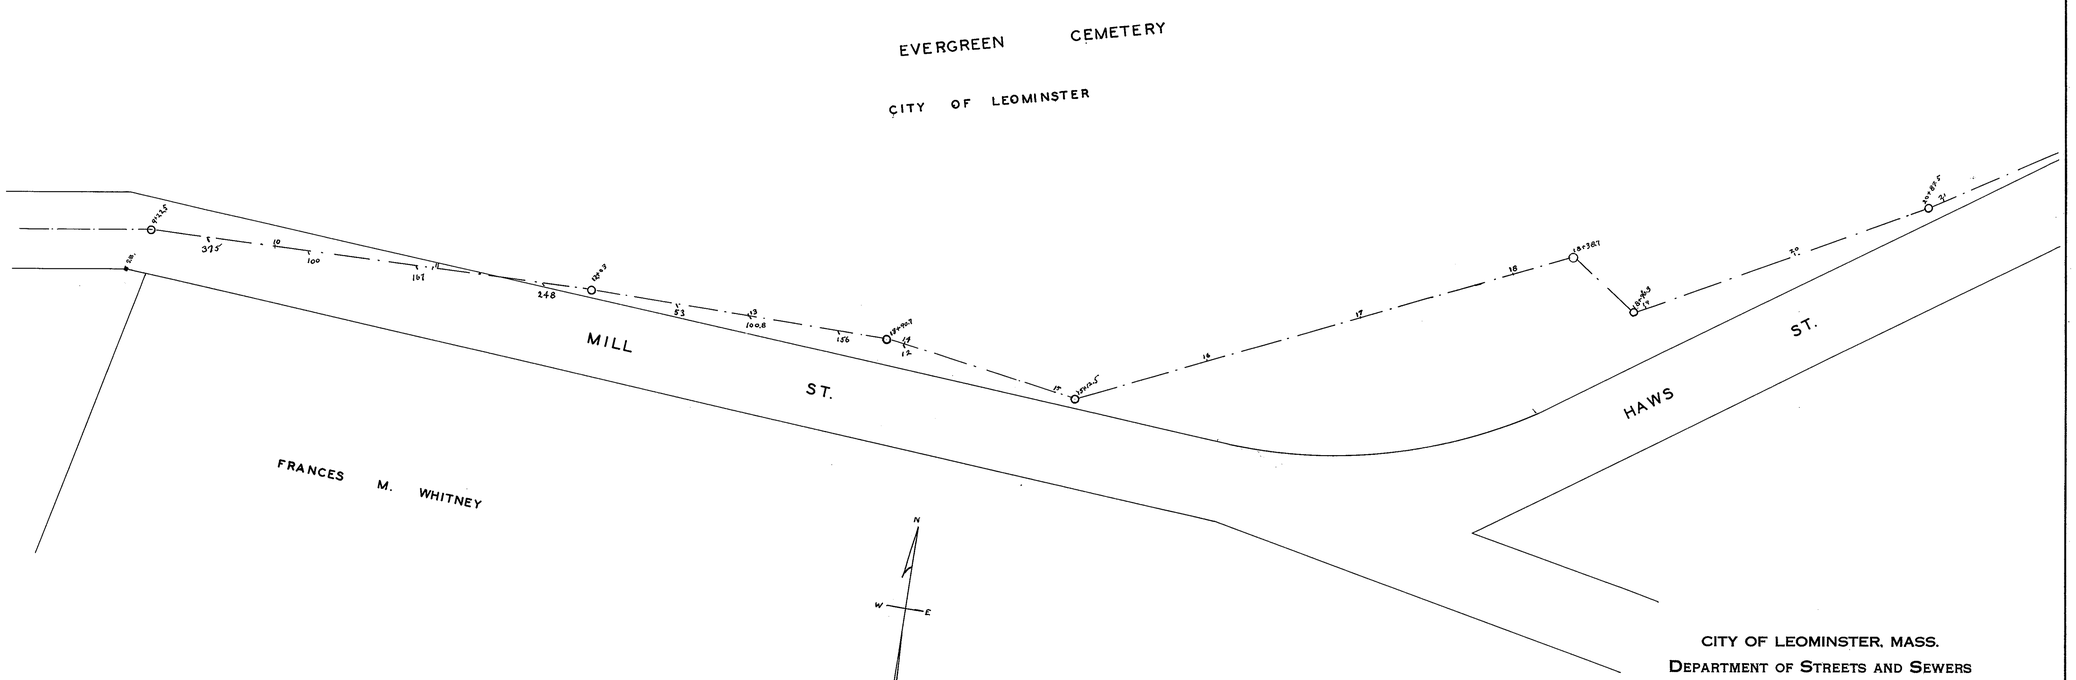

REV. PLAN	DESCRIPTION	DATE
W1H	~~Parallel Relief Sewer~~	
1-5	Sta. 9+00 to Sta. 21+00	1969

REVISIONS

CITY OF LEOMINSTER, MASS.
DEPARTMENT OF STREETS AND SEWERS
ENGINEERING DIVISION

MILL ST. TRUNK SEWER
PLAN AND PROFILE

SCALES: HOR. 1"=40'. VERT. 1"=8'.
1927

CASE No.
DRAWER No.
ACCES No.

D-136