D-137

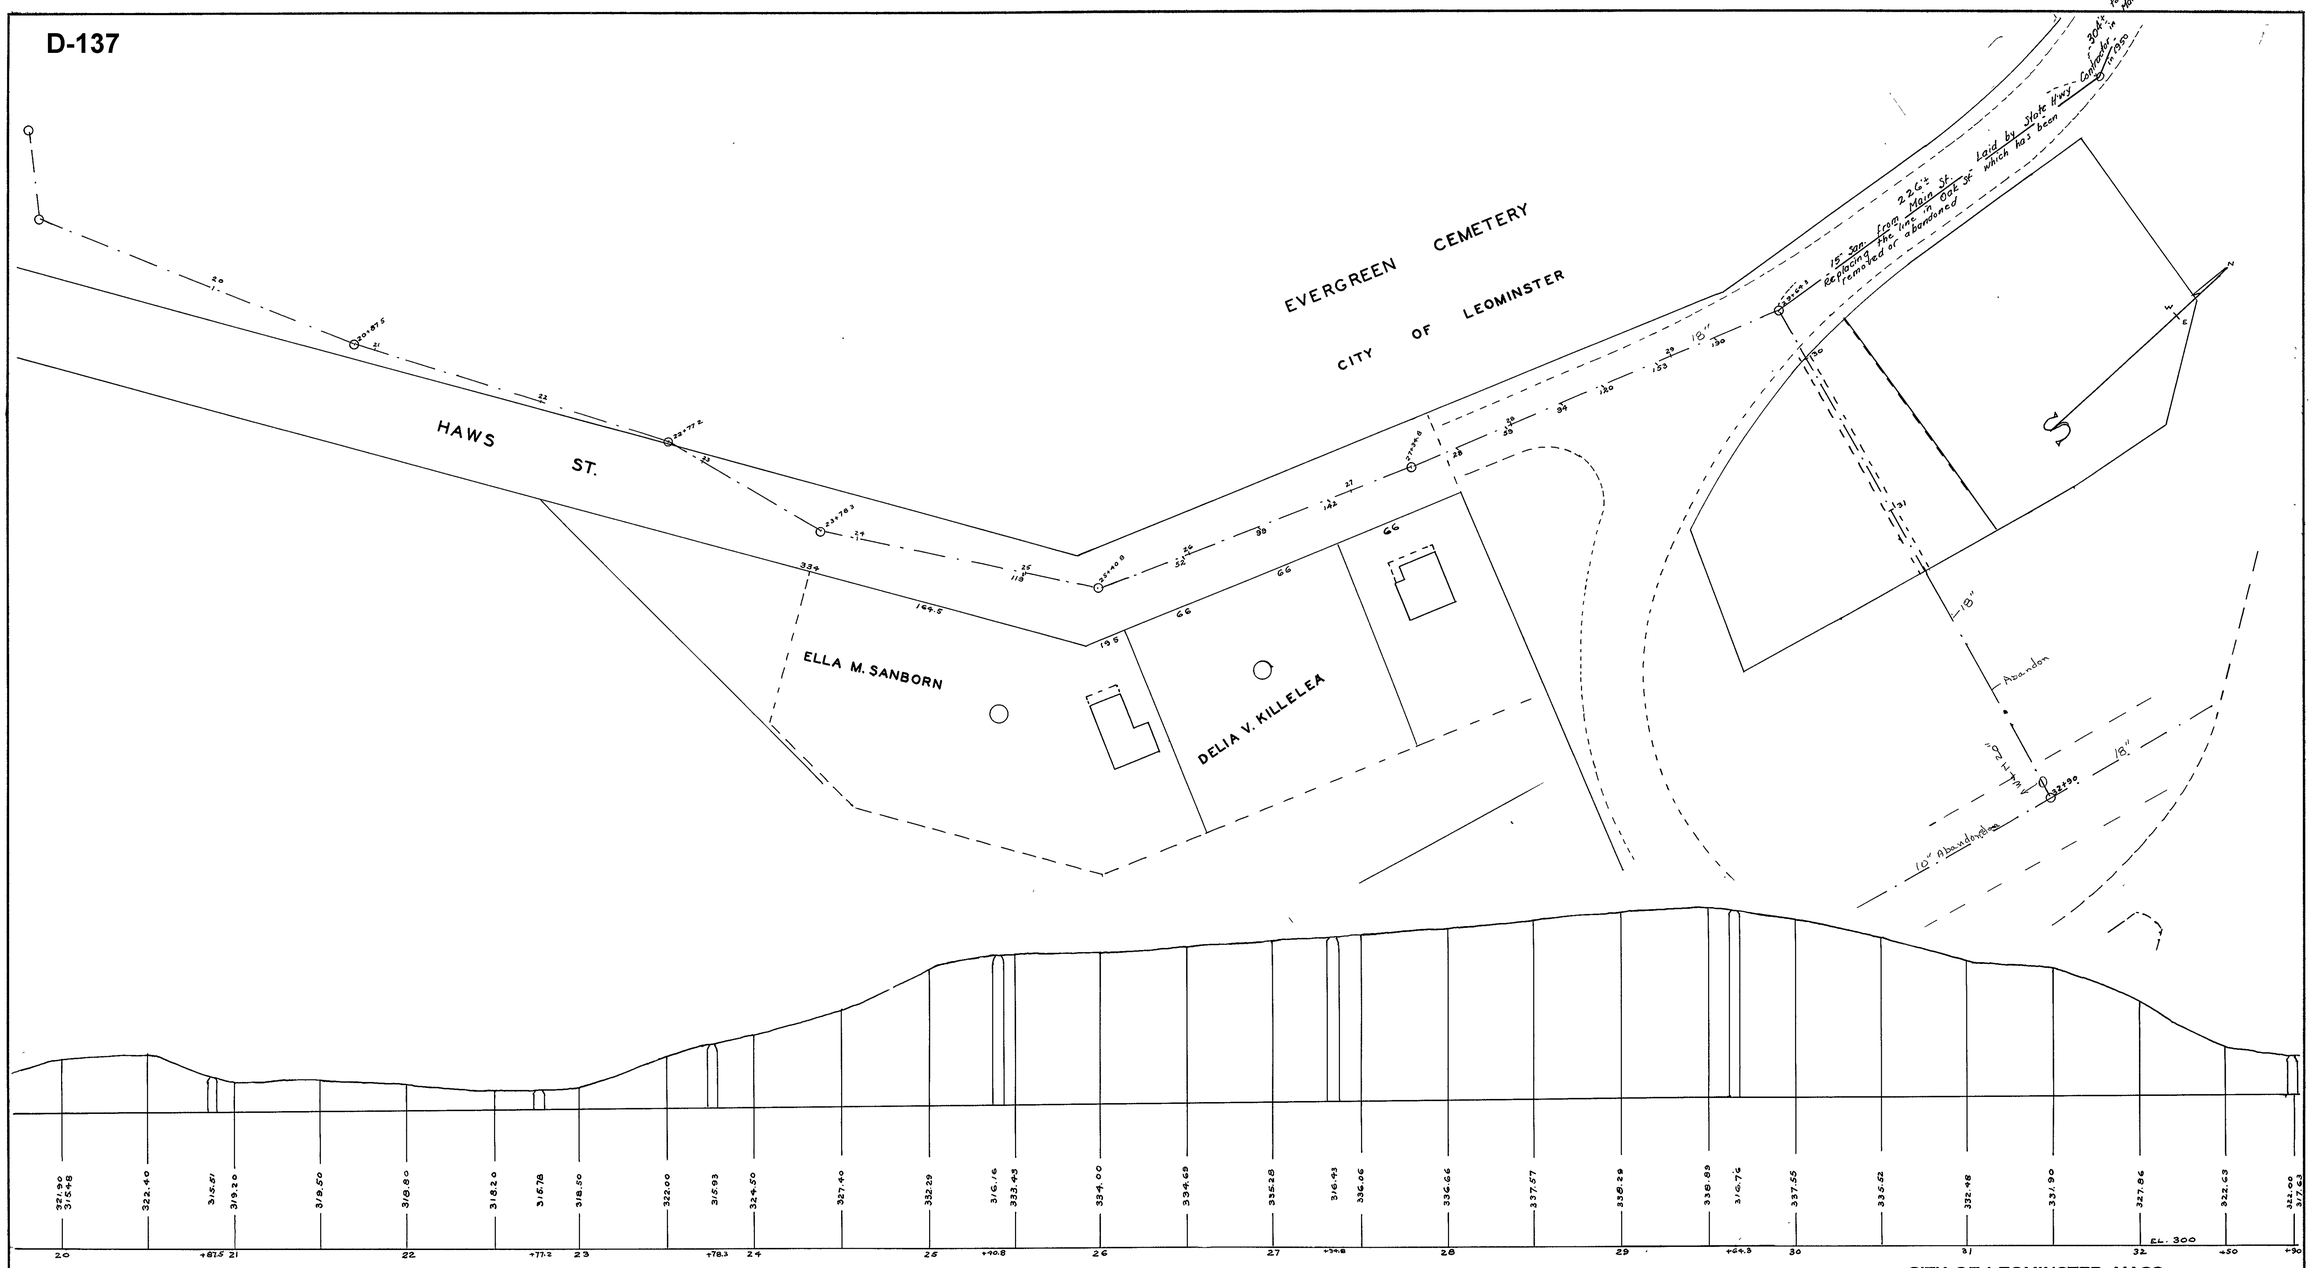

CITY OF LEOMINSTER, MASS.

DEPARTMENT OF STREETS AND SEWERS

ENGINEERING DIVISION

MILL ST. TRUNK SEWER

PLAN AND PROFILE

SCALES: HOR. 1"=40'. VERT. 1"=8'.

1927

REV PLAN	DESCRIPTION	DATE
W+H	Parallel Relief Sewer	
4-5	Sta 24+00 to Sta 25+00	9/69

REVISIONS

CASE No.
DRAWER No.
ACCES No.

D-137