D-139

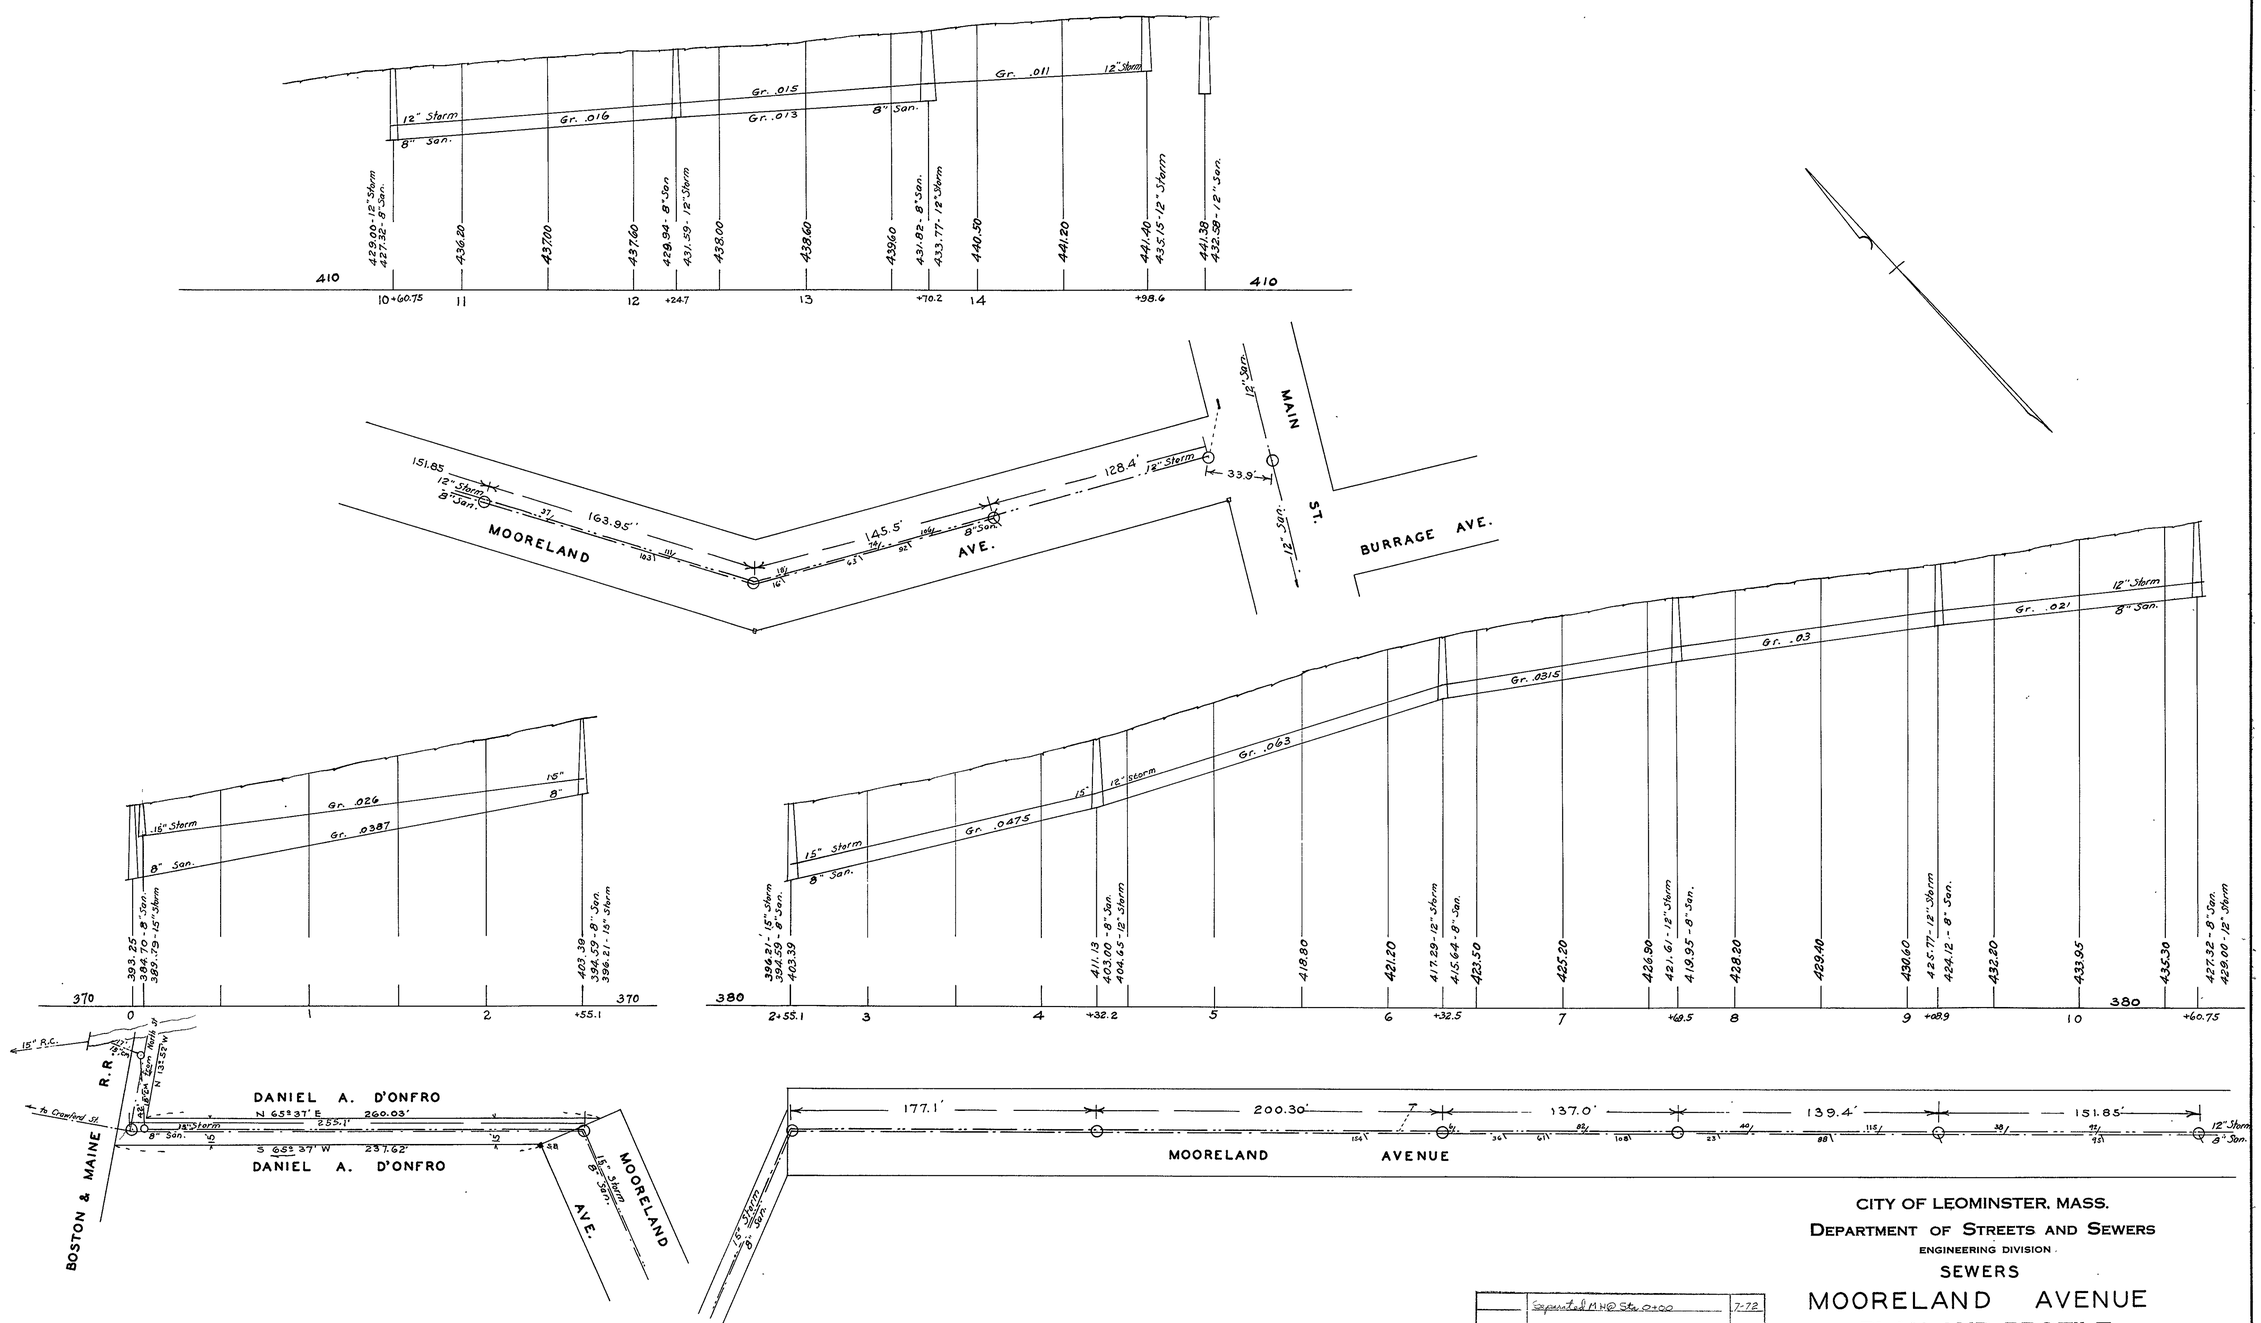

CITY OF LEOMINSTER, MASS.

DEPARTMENT OF STREETS AND SEWERS

ENGINEERING DIVISION

SEWERS

MOORELAND AVENUE
PLAN AND PROFILE

SCALES: HOR. 1" = 40'. VERT. 1" = 8'.

AUG. 27, 1937

CASE No.
DRAWER No.
ACCES No.

D-139