D-141

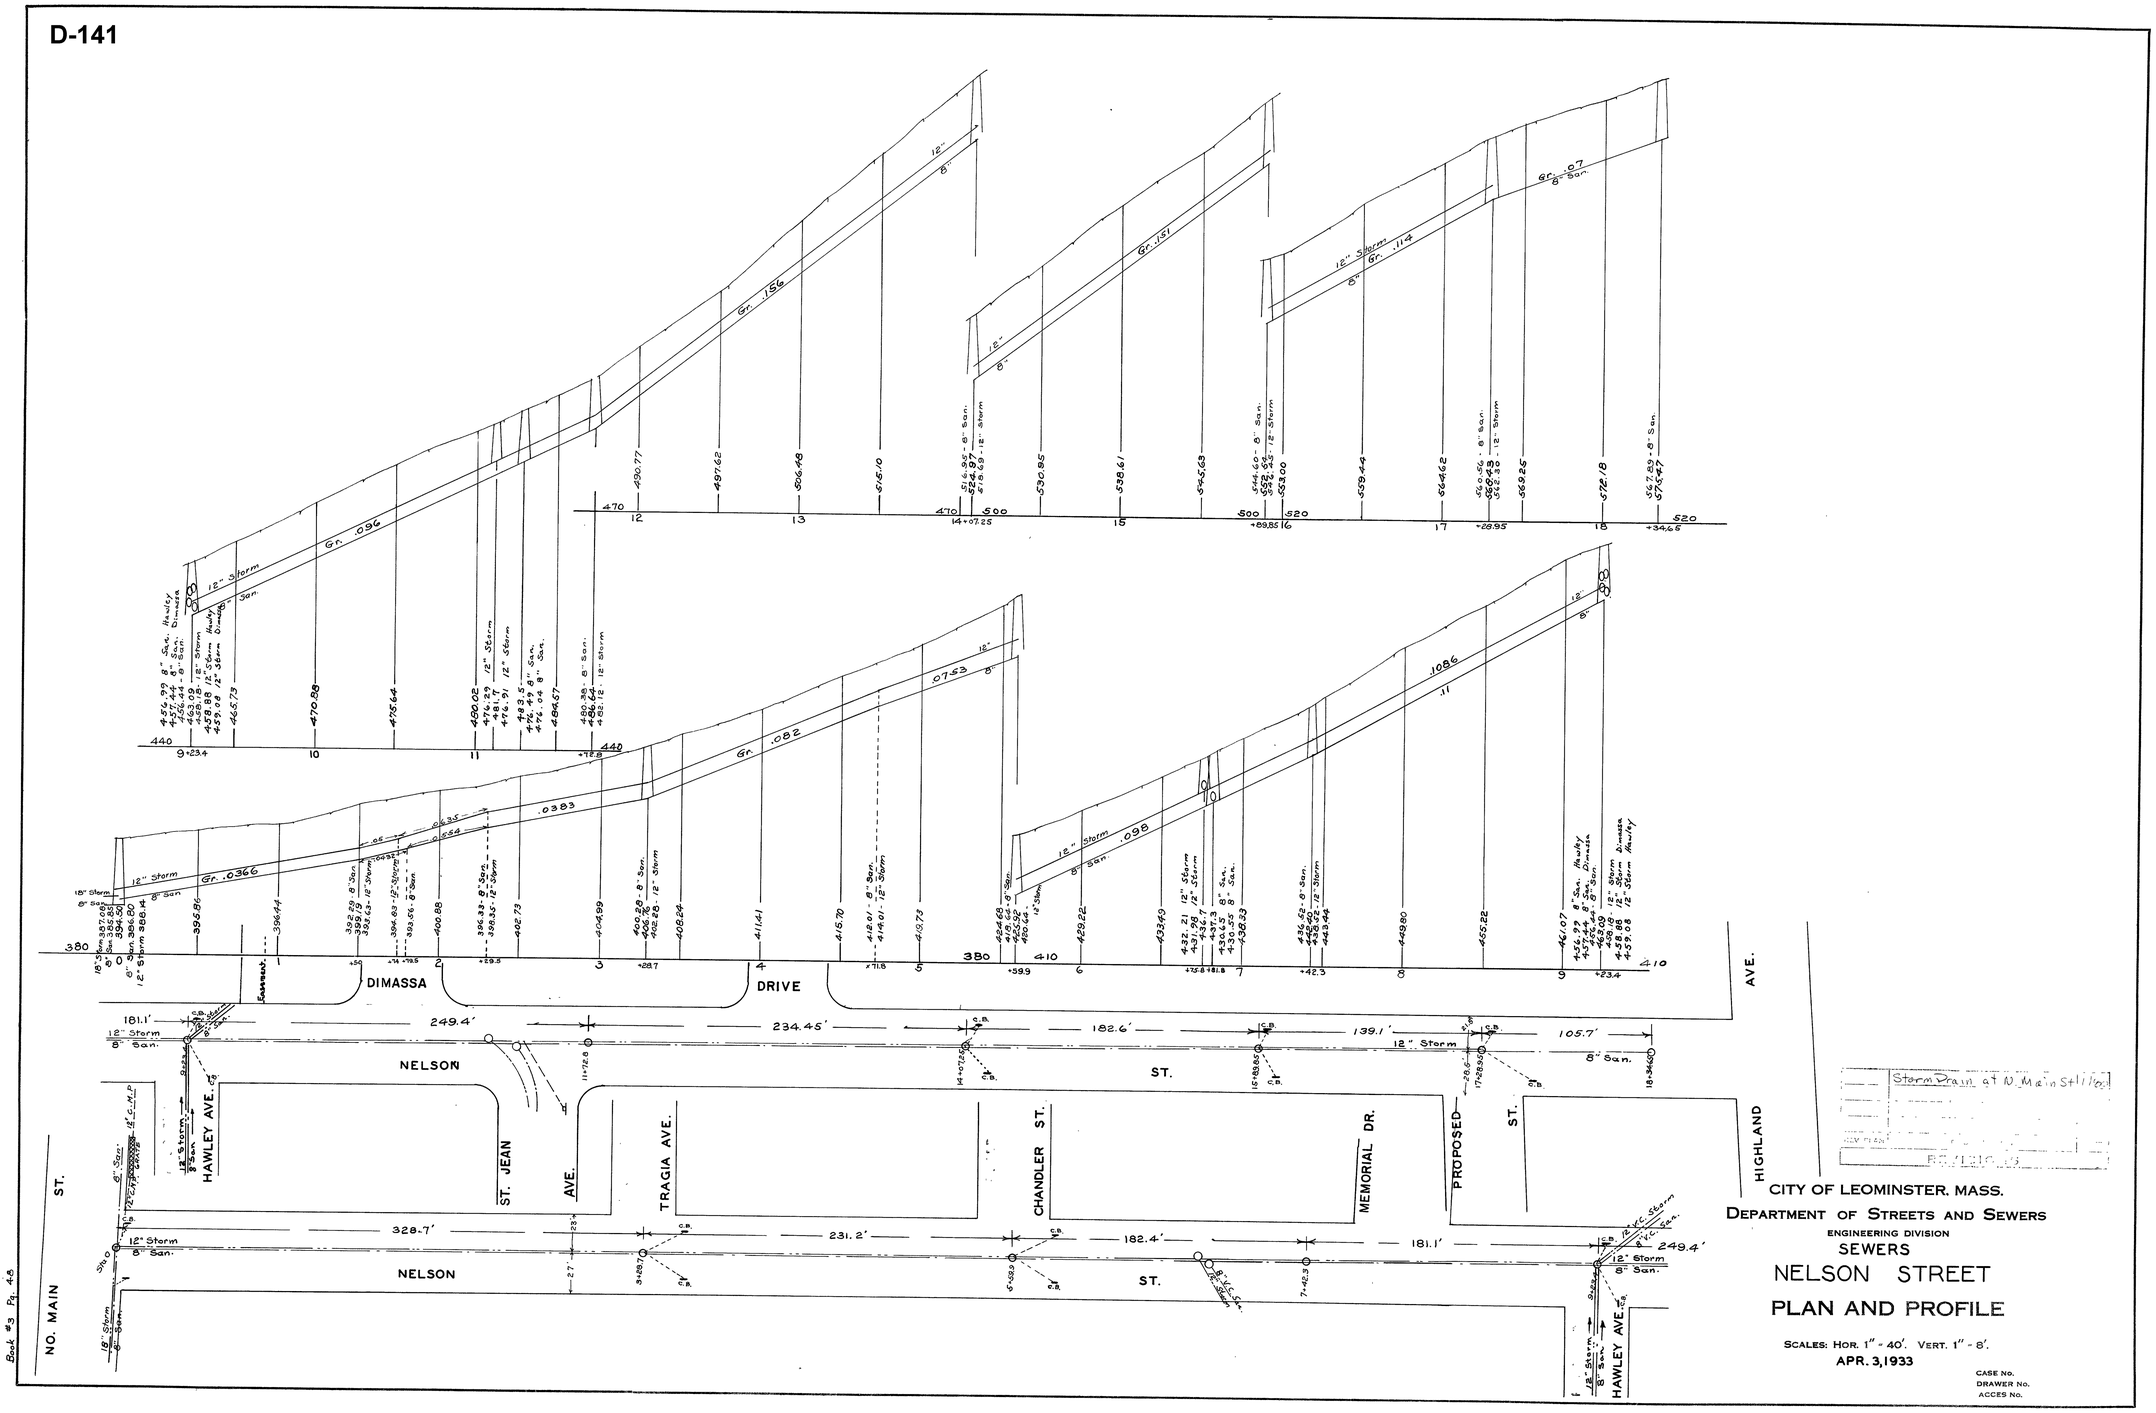

Storm Drain at N. Main St. 1100

CITY OF LEOMINSTER, MASS.
DEPARTMENT OF STREETS AND SEWERS
ENGINEERING DIVISION
SEWERS
NELSON STREET
PLAN AND PROFILE

SCALES: HOR. 1" = 40'. VERT. 1" = 8'.
APR. 3, 1933

CASE No.
DRAWER No.
ACCES No.

Book #3 Pg. 48

D

D-141