D-145

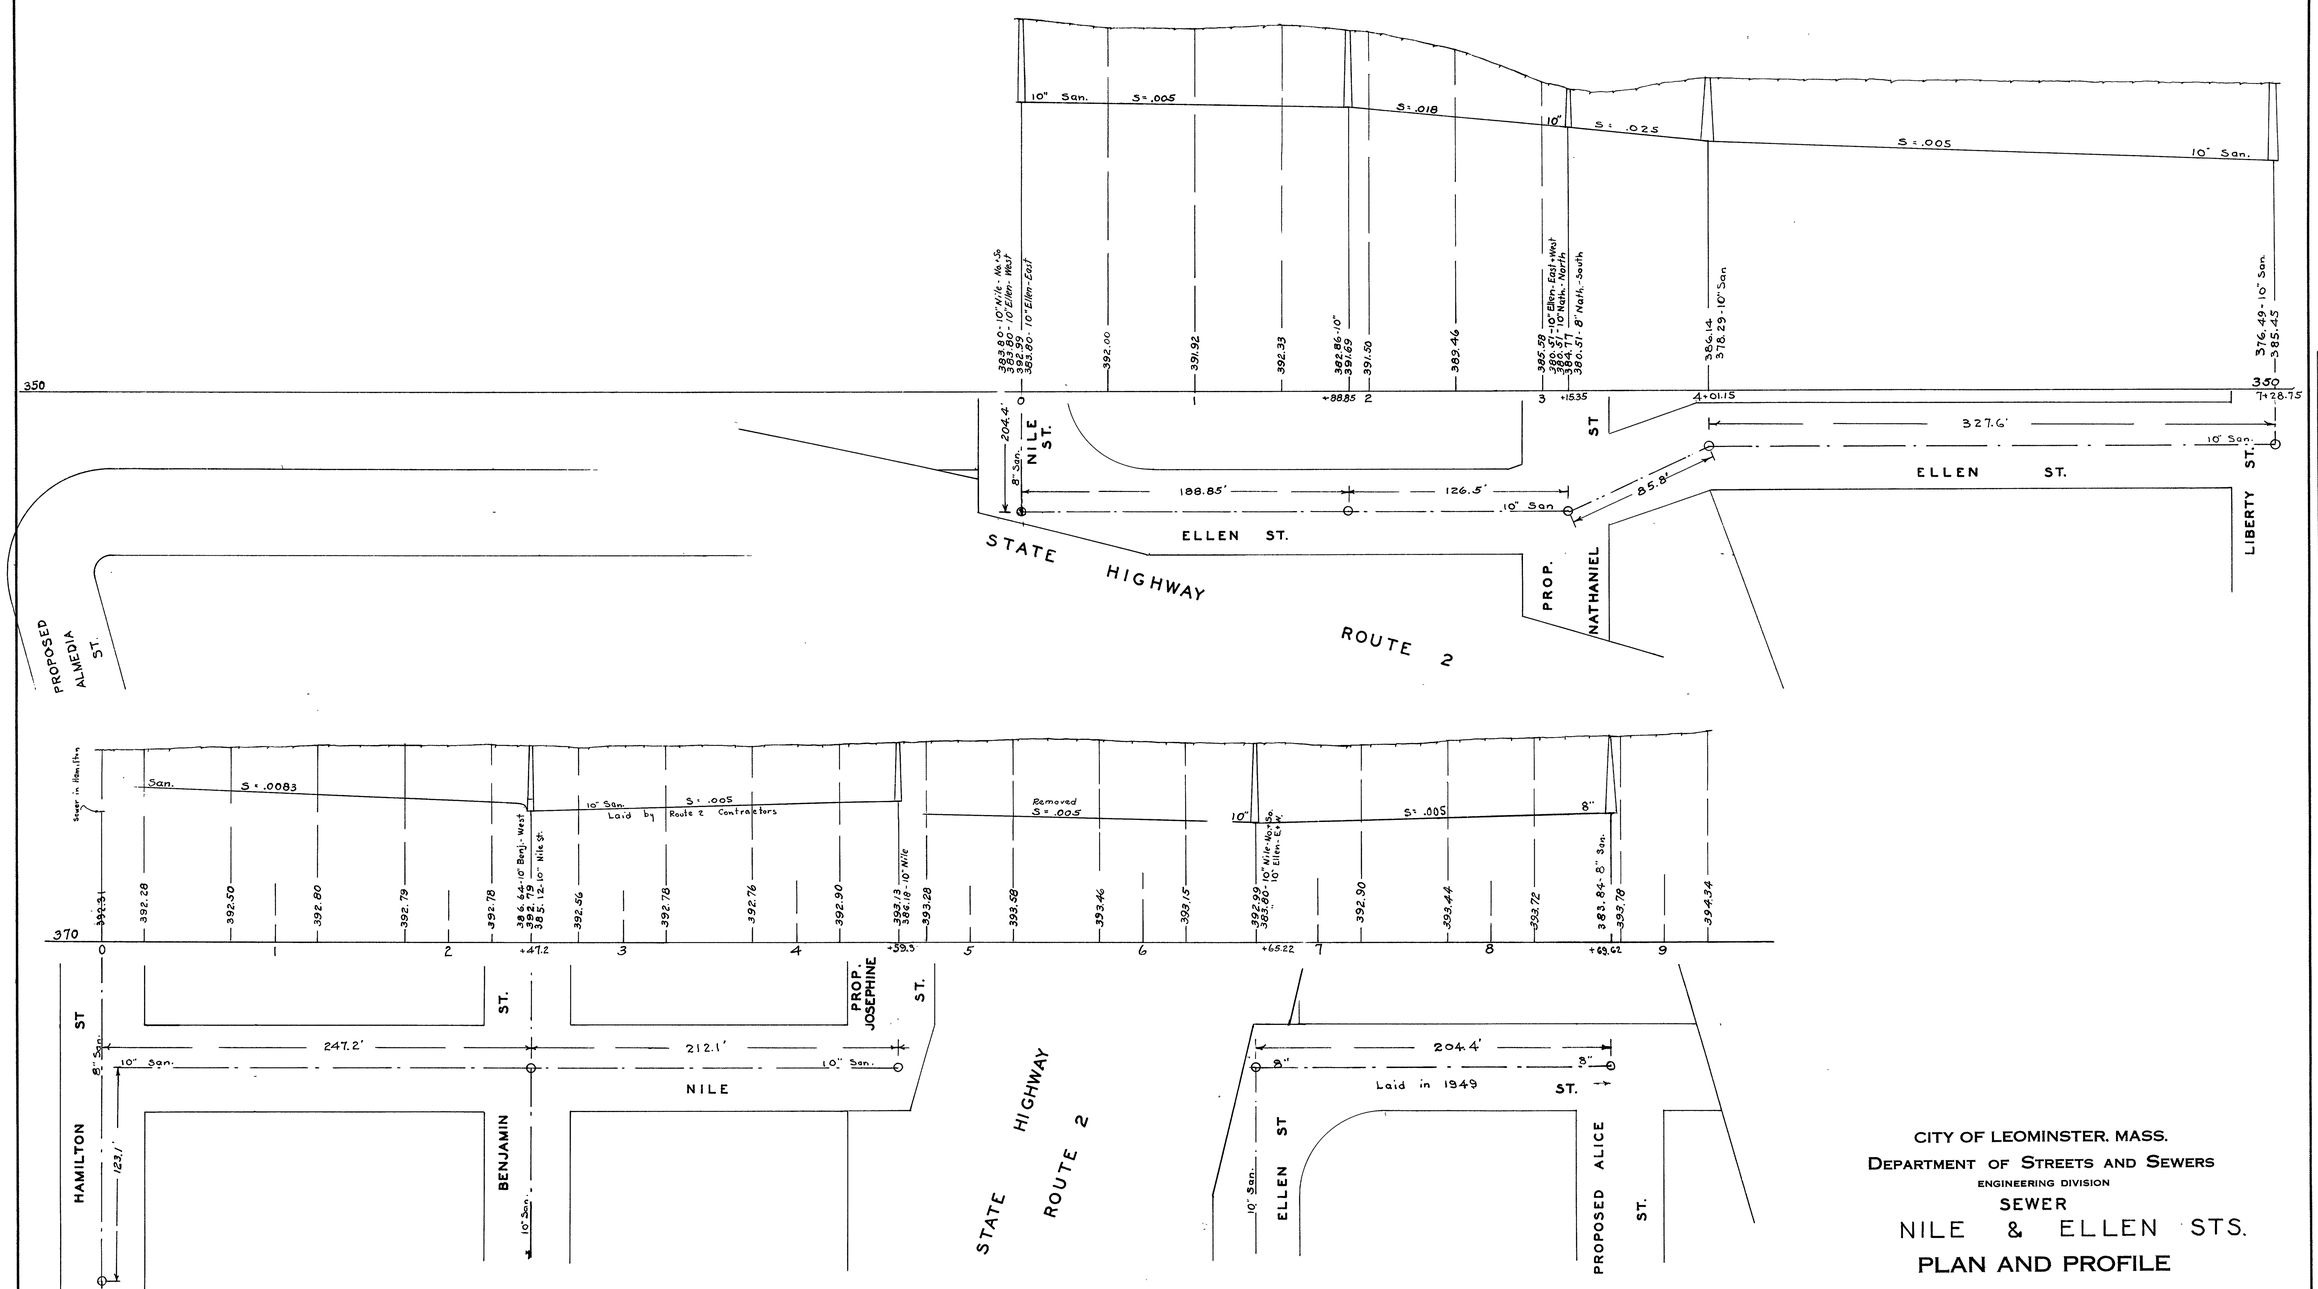

CITY OF LEOMINSTER, MASS.

DEPARTMENT OF STREETS AND SEWERS

ENGINEERING DIVISION

SEWER

NILE & ELLEN STS.

PLAN AND PROFILE

SCALES: HOR. 1" - 40'. VERT. 1" - 8'.

JAN. 18, 1935

1940

CASE No.

DRAWER No.

ACCES No.

D-145