D-146

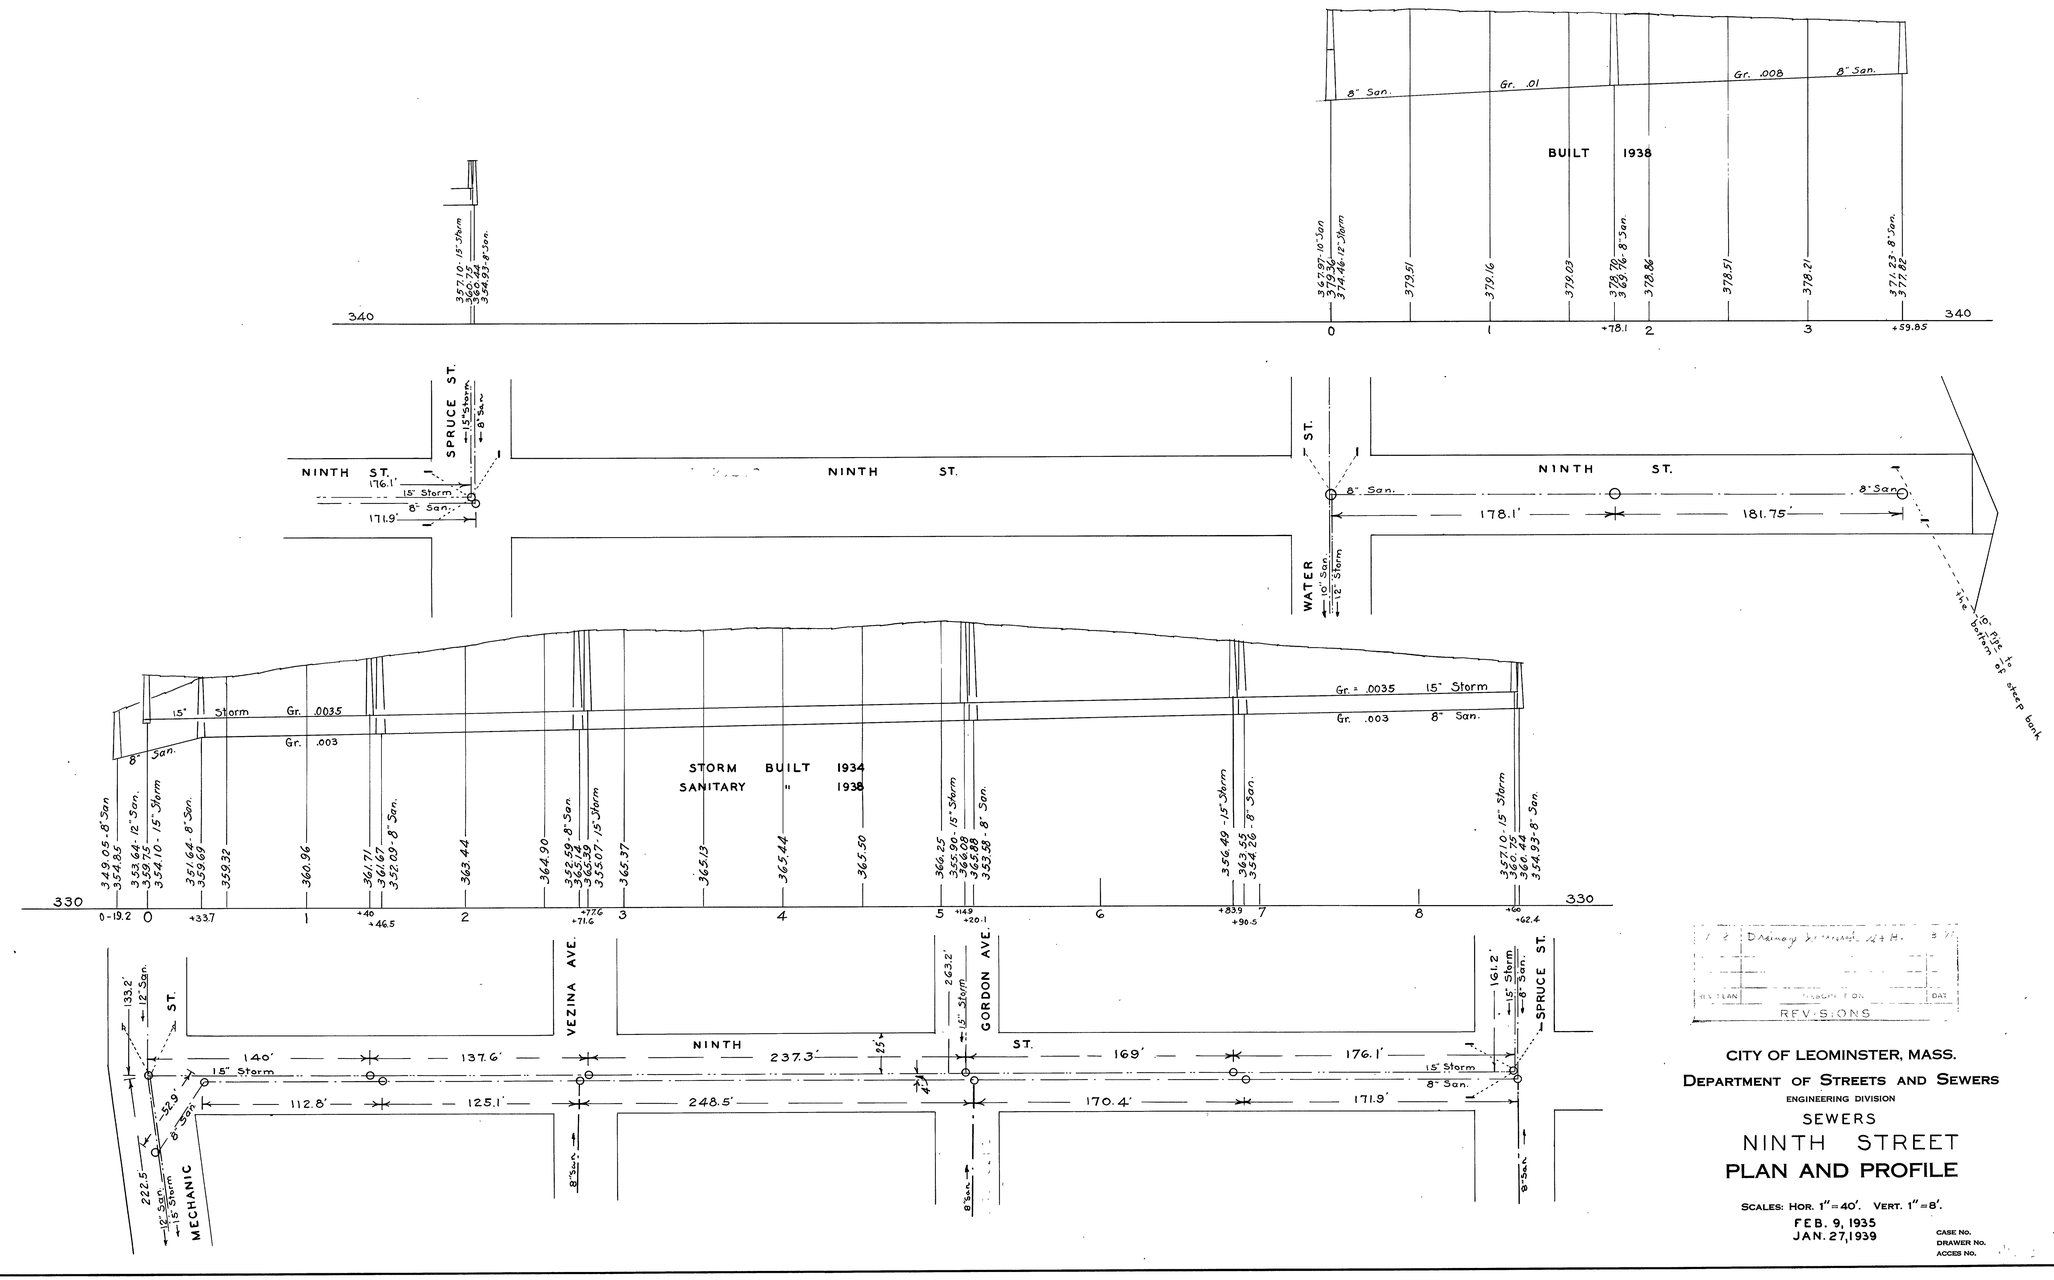

REVISIONS

CITY OF LEOMINSTER, MASS.

DEPARTMENT OF STREETS AND SEWERS

ENGINEERING DIVISION

SEWERS

NINTH STREET

PLAN AND PROFILE

SCALES: HOR. 1" = 40'. VERT. 1" = 8'.

FEB. 9, 1935

JAN. 27, 1939

CASE No.

DRAWER No.

ACCES No.

Bk 174-149
177-61
179-119-120

D-146