D-148

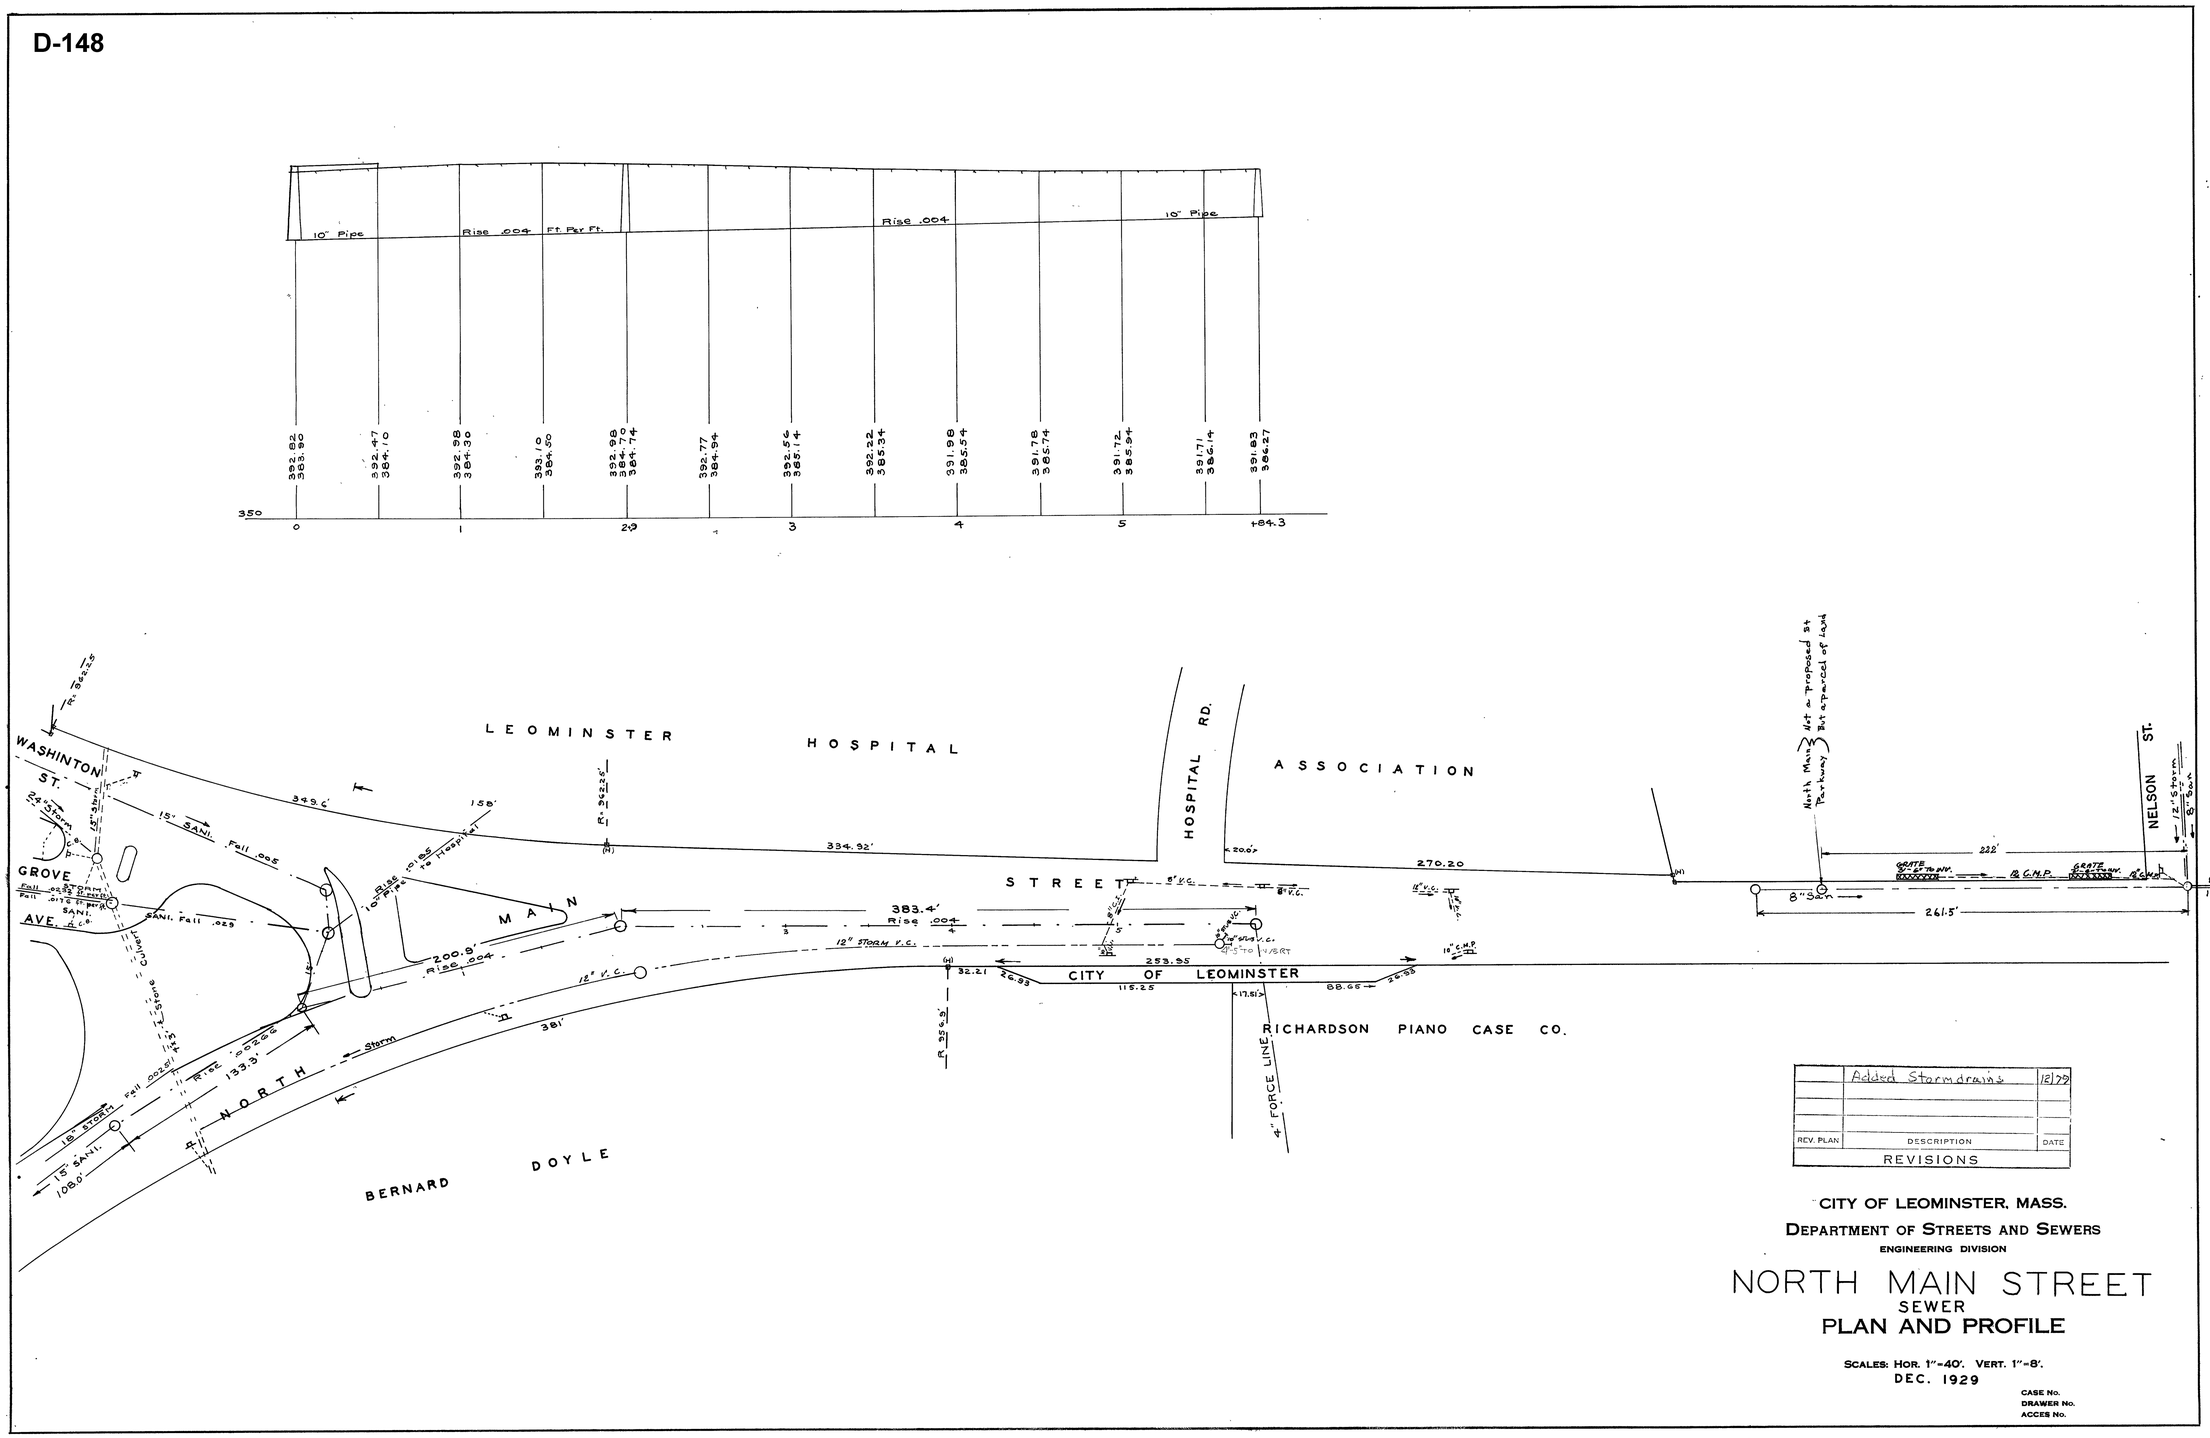

CITY OF LEOMINSTER, MASS.

DEPARTMENT OF STREETS AND SEWERS

ENGINEERING DIVISION

NORTH MAIN STREET
SEWER
PLAN AND PROFILE

SCALES: HOR. 1"=40'. VERT. 1"=8'.

DEC. 1929

CASE No.
DRAWER No.
ACCES No.

D-148